




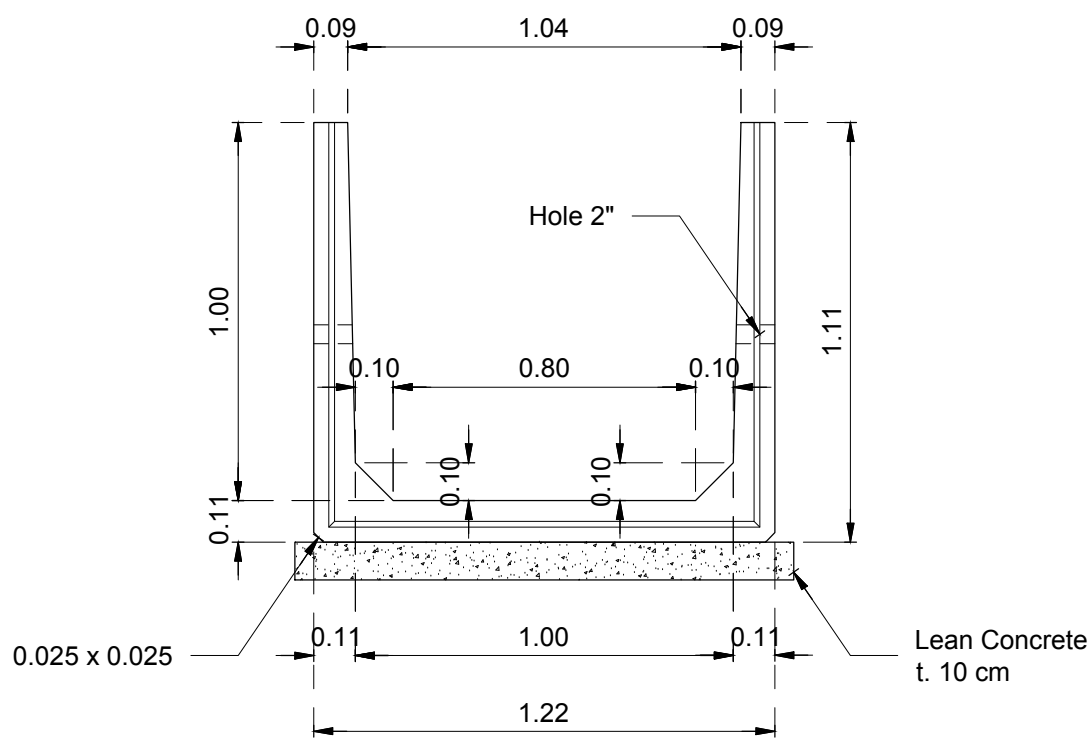


TAMPAK DEPAN

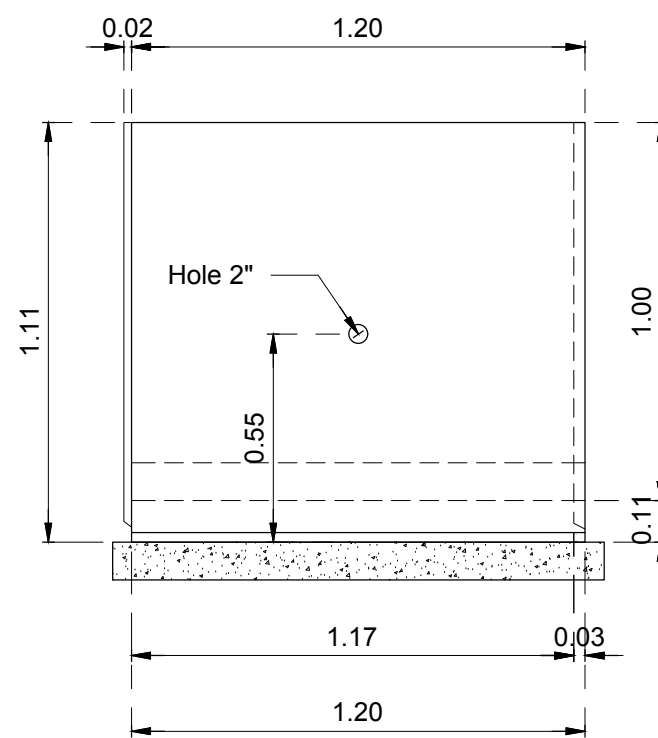

TAMPAK SAMPIING

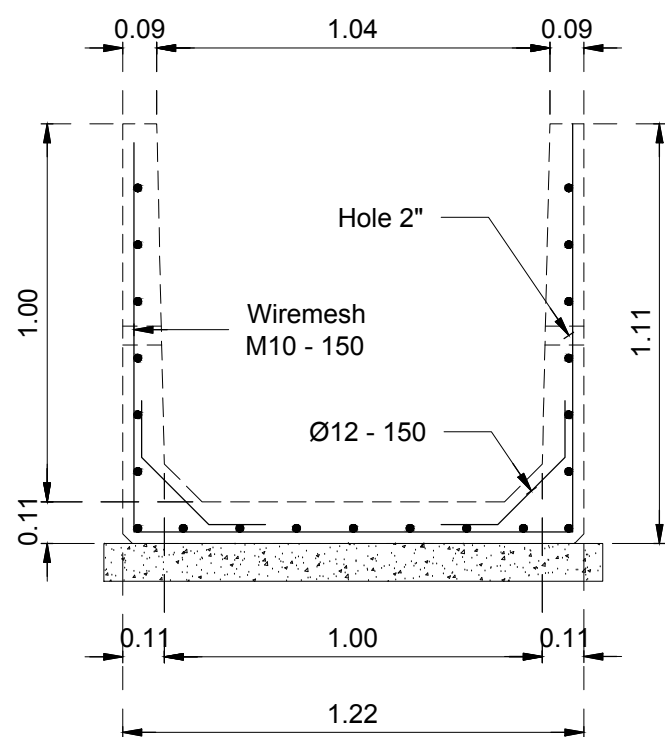

PEMBESIAN

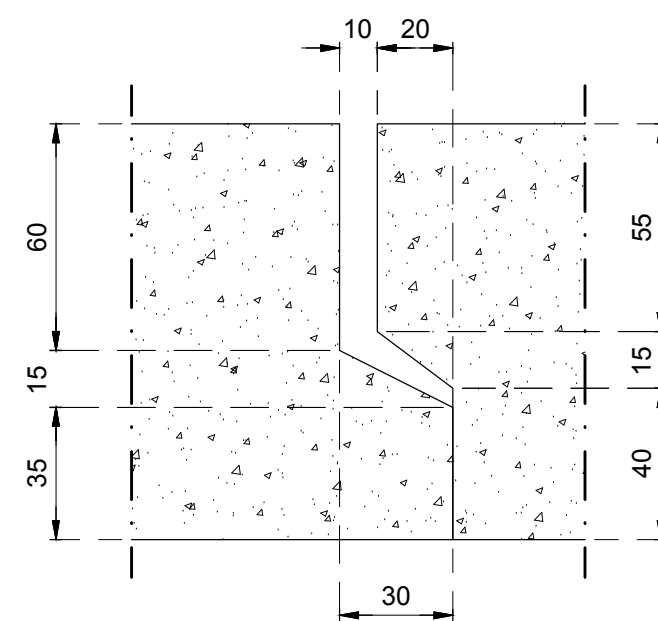

DETAIL JOINT

KETERANGAN

NAMA PEKERJAAN

PEMBANGUNAN BRT
METROPOLITAN MEBIDANG
PAKET FASILITAS JALUR ON
CORIDOR

PEMBERI TUGAS :



KEMENTRIAN PERHUBUNGAN
DIREKTORAT JENDERAL PERHUBUNGAN DARAT
DIREKTORAT ANGKUTAN JALAN

PPK

DISETUJUI & DIPERIKSA :

KONSULTAN SUPERVISI



PENYEDIA JASA :



EKA RIZKY SUJONO
PROJECT MANAGER


		TTD.	TGL.
APPROVED			
CHECKED			
DRAWN			

SHOP DRAWING


NAMA GAMBAR :

DETAIL TYPICAL UDITCH
UKURAN 1.0 X 1.0


REFERENCE :	STATUS	SKALA
RC02W-00-W	-	-
NOMOR GAMBAR :		
PP/INFRA1/226001/SD/UD/001	R.00	1 : 20

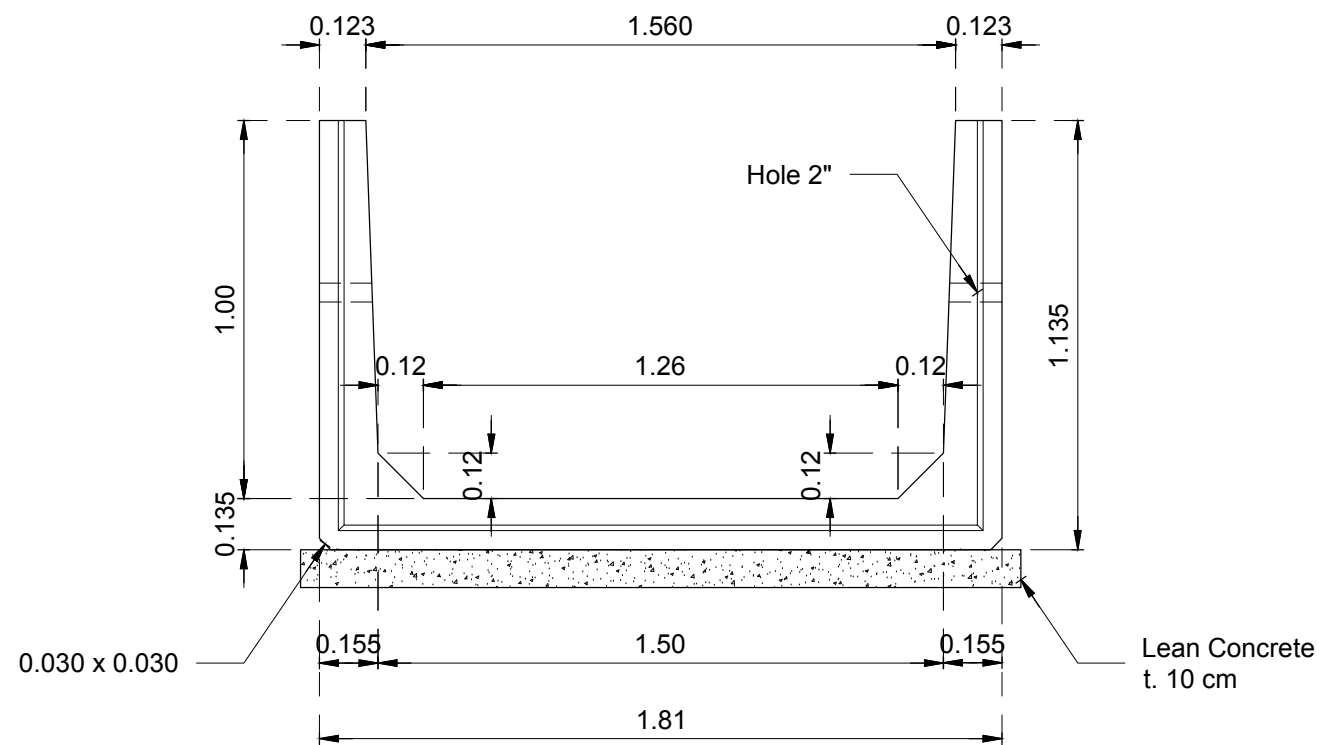


TAMPAK DEPAN

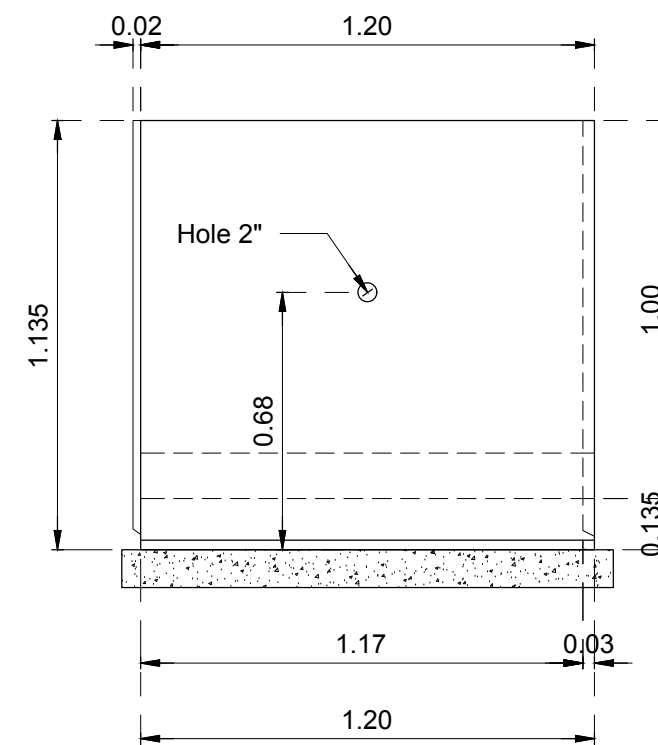

TAMPAK SAMPING

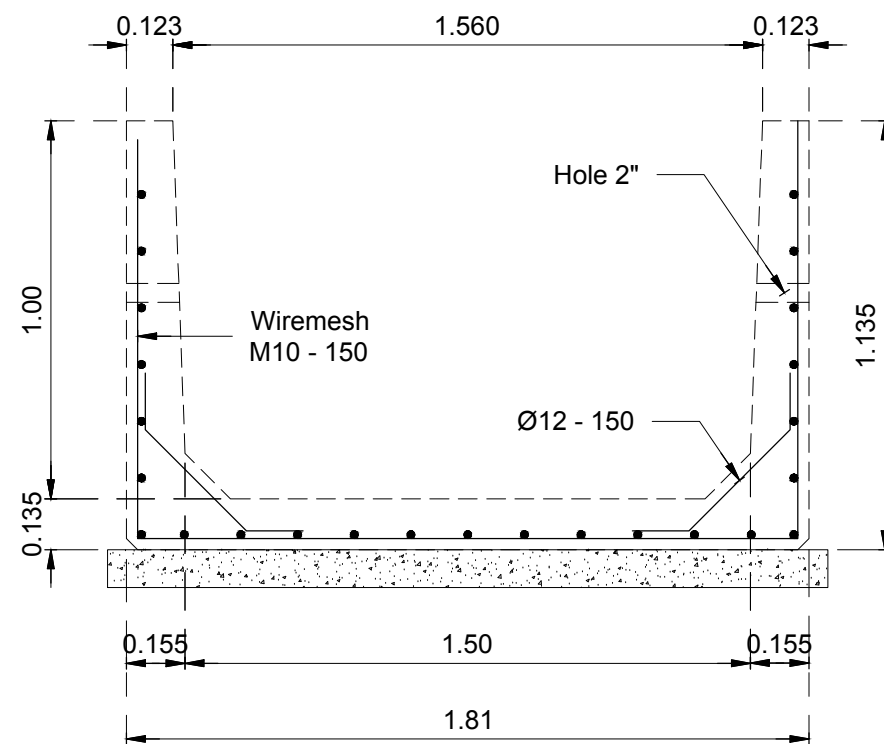

PEMBESIAN

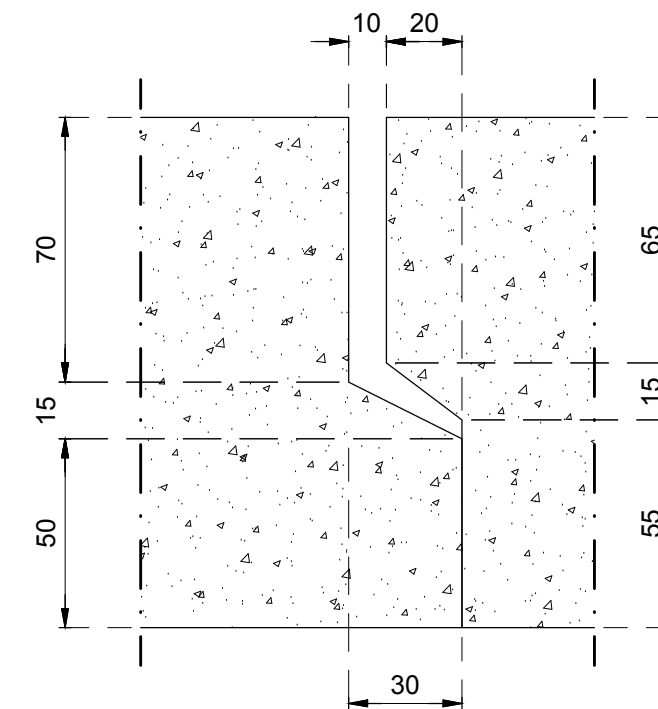

DETAIL JOINT

KETERANGAN

NAMA PEKERJAAN

PEMBANGUNAN BRT
METROPOLITAN MEBIDANG
PAKET FASILITAS JALUR ON
CORIDOR

PEMBERI TUGAS :



KEMENTRIAN PERHUBUNGAN
DIREKTORAT JENDERAL PERHUBUNGAN DARAT
DIREKTORAT ANGKUTAN JALAN

PPK

DISETUJUI & DIPERIKSA :

KONSULTAN SUPERVISI



PENYEDIA JASA :



EKA RIZKY SUJONO
PROJECT MANAGER


		TTD.	TGL.
APPROVED			
CHECKED			
DRAWN			

SHOP DRAWING


NAMA GAMBAR :

DETAIL TYPICAL UDITCH
UKURAN 1.5 X 1.0


REFERENCE :	STATUS	SKALA
RC02W-00-W	-	-
NOMOR GAMBAR :		
PP/INFRA1/226001/SD/UD/002	R.00	1 : 20

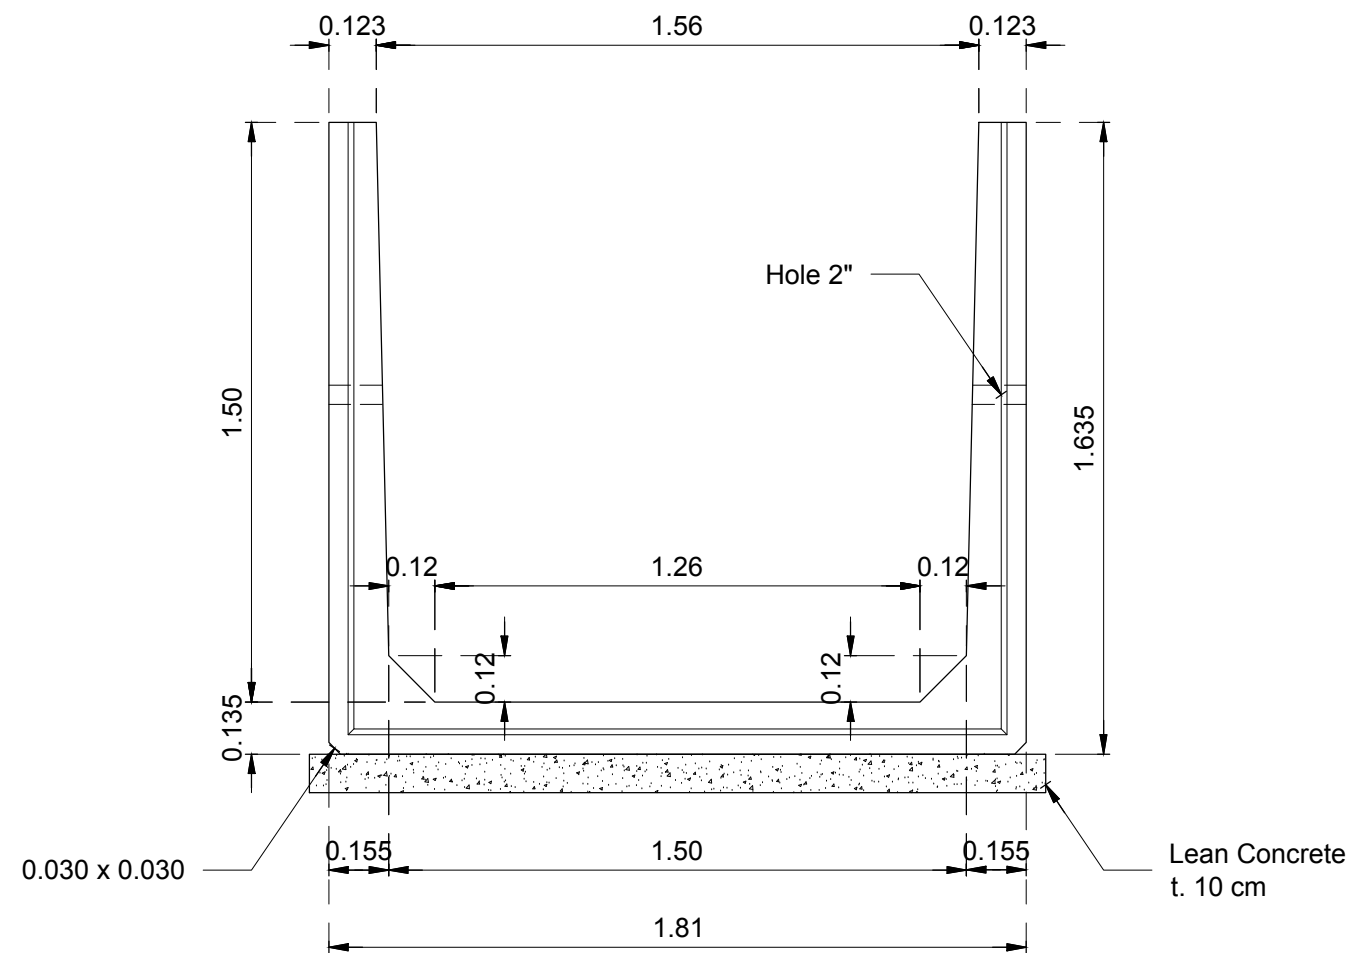


TAMPAK DEPAN

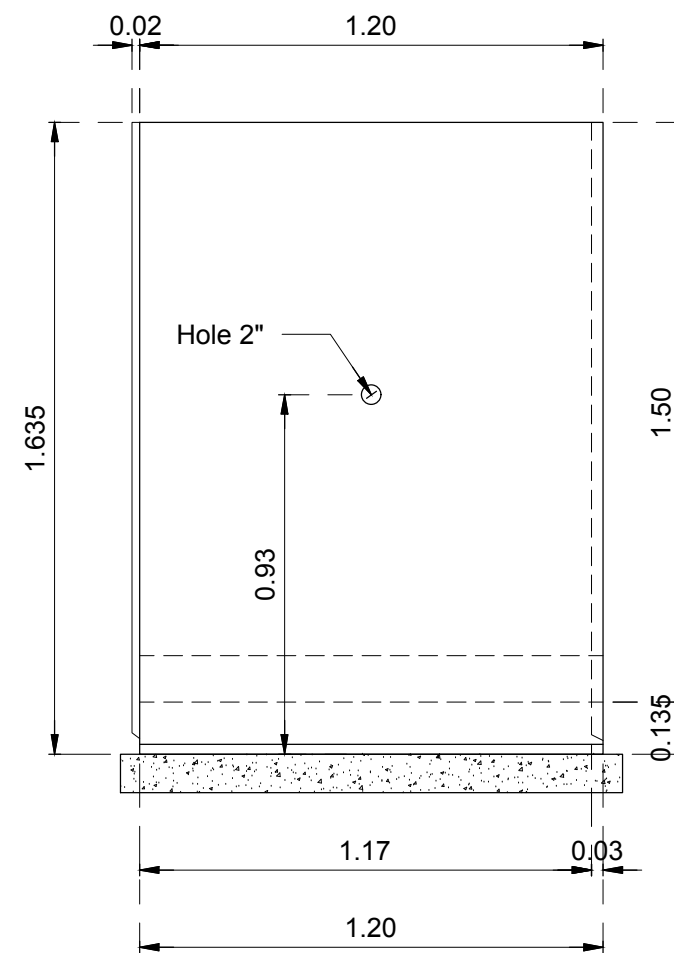

TAMPAK SAMPING

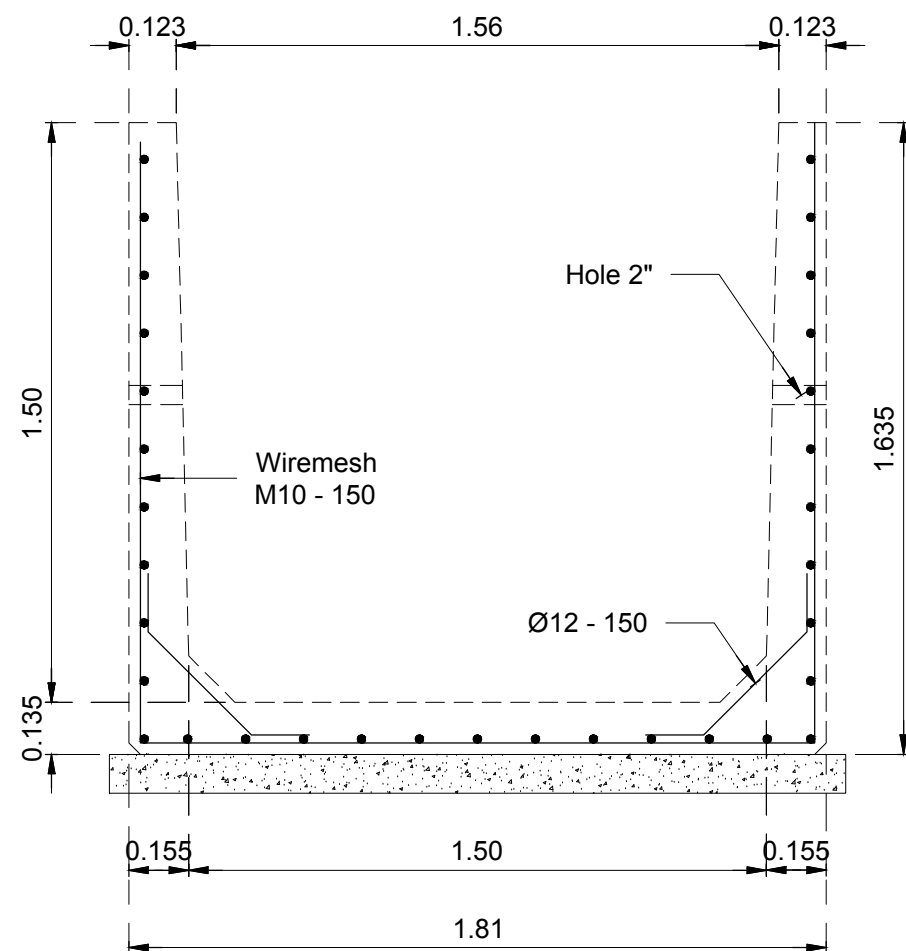


PEMBESIAN

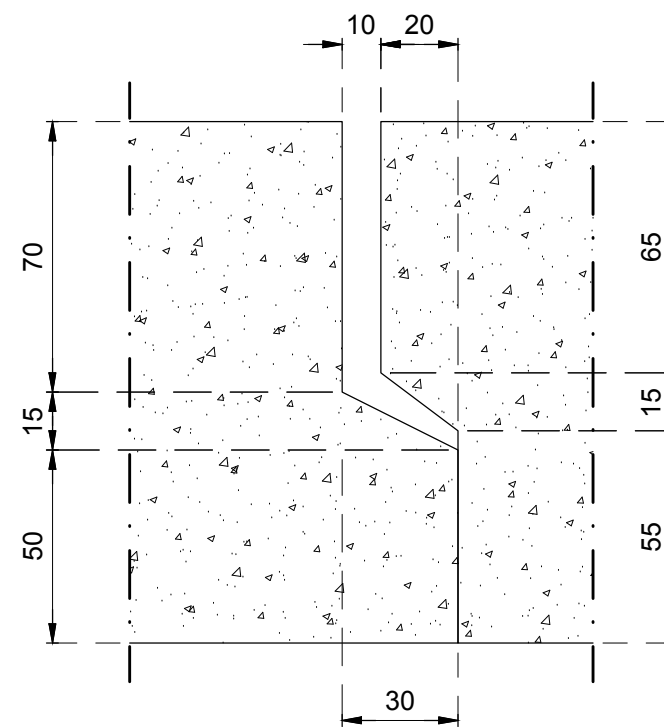


DETAIL JOINT


KETERANGAN			
NAMA PEKERJAAN			
PEMBANGUNAN BRT METROPOLITAN MEBIDANG PAKET FASILITAS JALUR ON CORIDOR			
PEMBERI TUGAS :			
 KEMENTRIAN PERHUBUNGAN DIREKTORAT JENDERAL PERHUBUNGAN DARAT DIREKTORAT ANGKUTAN JALAN			
PPK			
DISETUIJUI & DIPERIKSA :			
KONSULTAN SUPERVISI			
 SMEDI			
PENYEDIA JASA :			
 PP CONSTRUCTION & INVESTMENT			
EKA RIZKY SUJONO PROJECT MANAGER			
		TTD.	TGL.
APPROVED			
CHECKED			
DRAWN			
SHOP DRAWING			
NAMA GAMBAR :			
DETAIL TYPICAL UDITCH UKURAN 1.5 X 1.5			
REFERENCE :	STATUS	SKALA	
RC02W-00-W	-	-	
NOMOR GAMBAR :			
PP/INFRA1/226001/SD/UD/003	R.00	1 : 20	

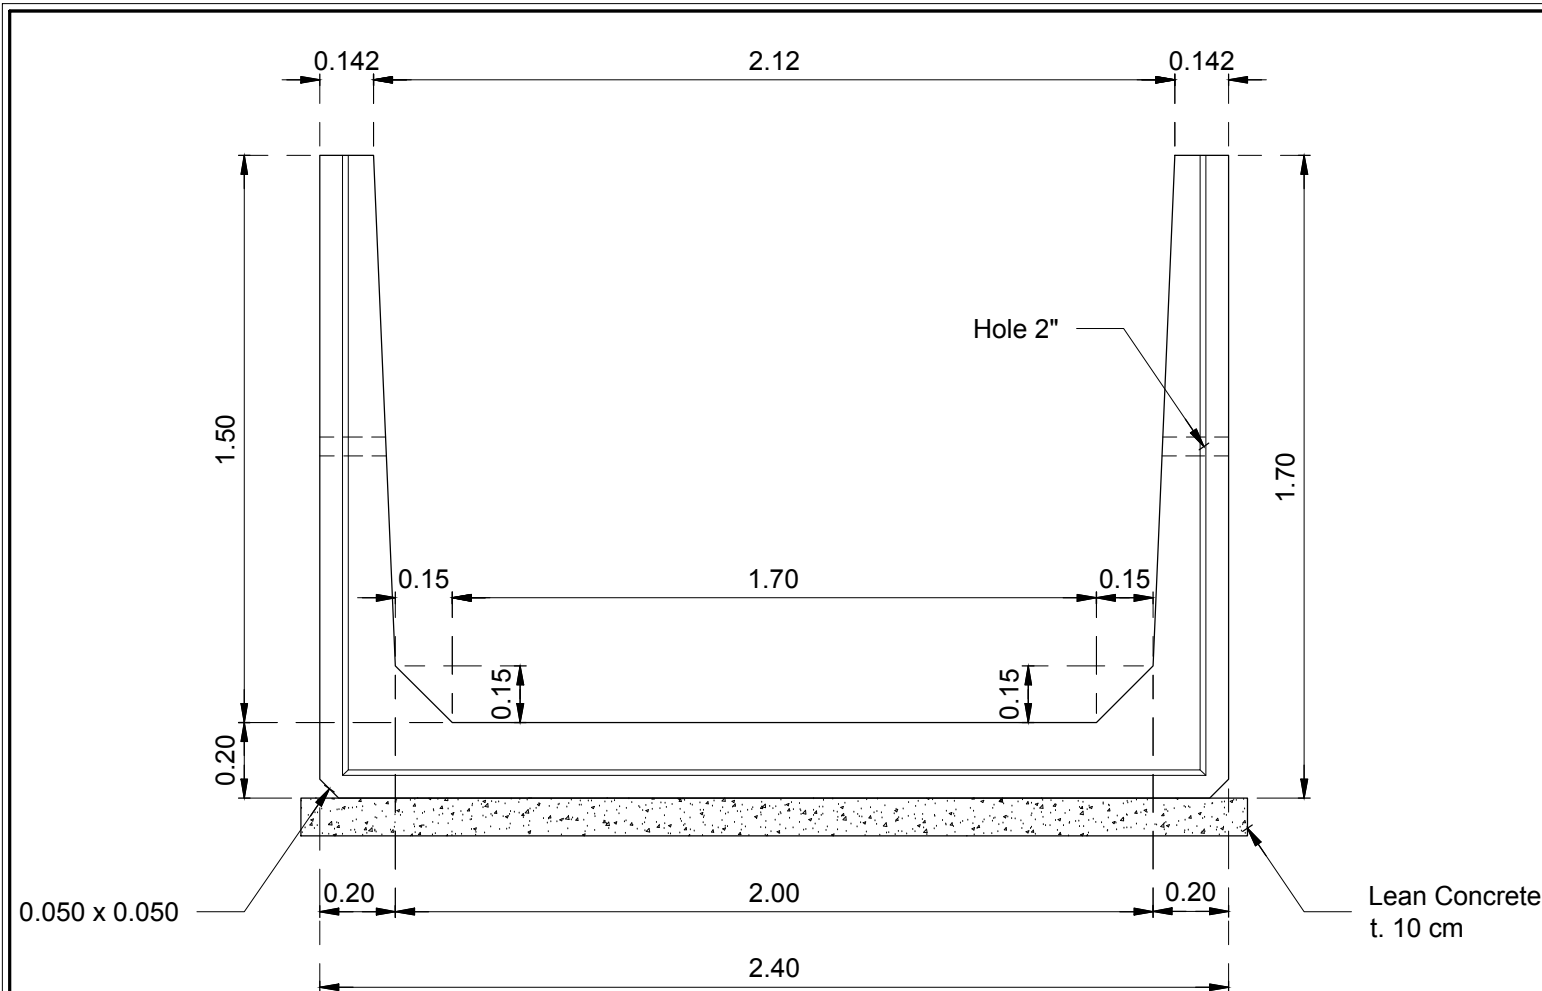


TAMPAK DEPAN

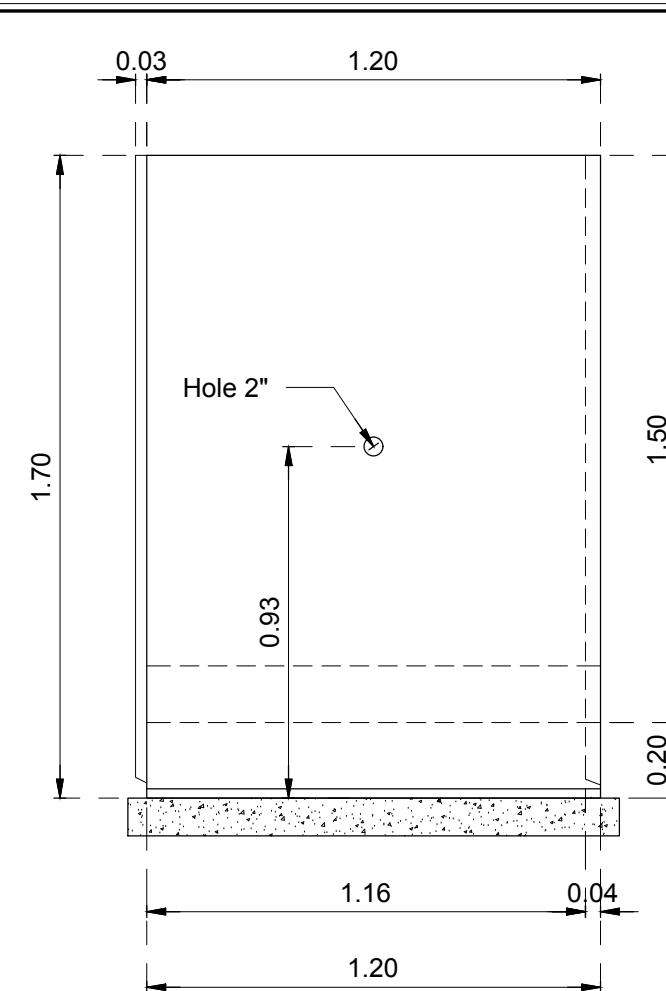

TAMPAK SAMPIING

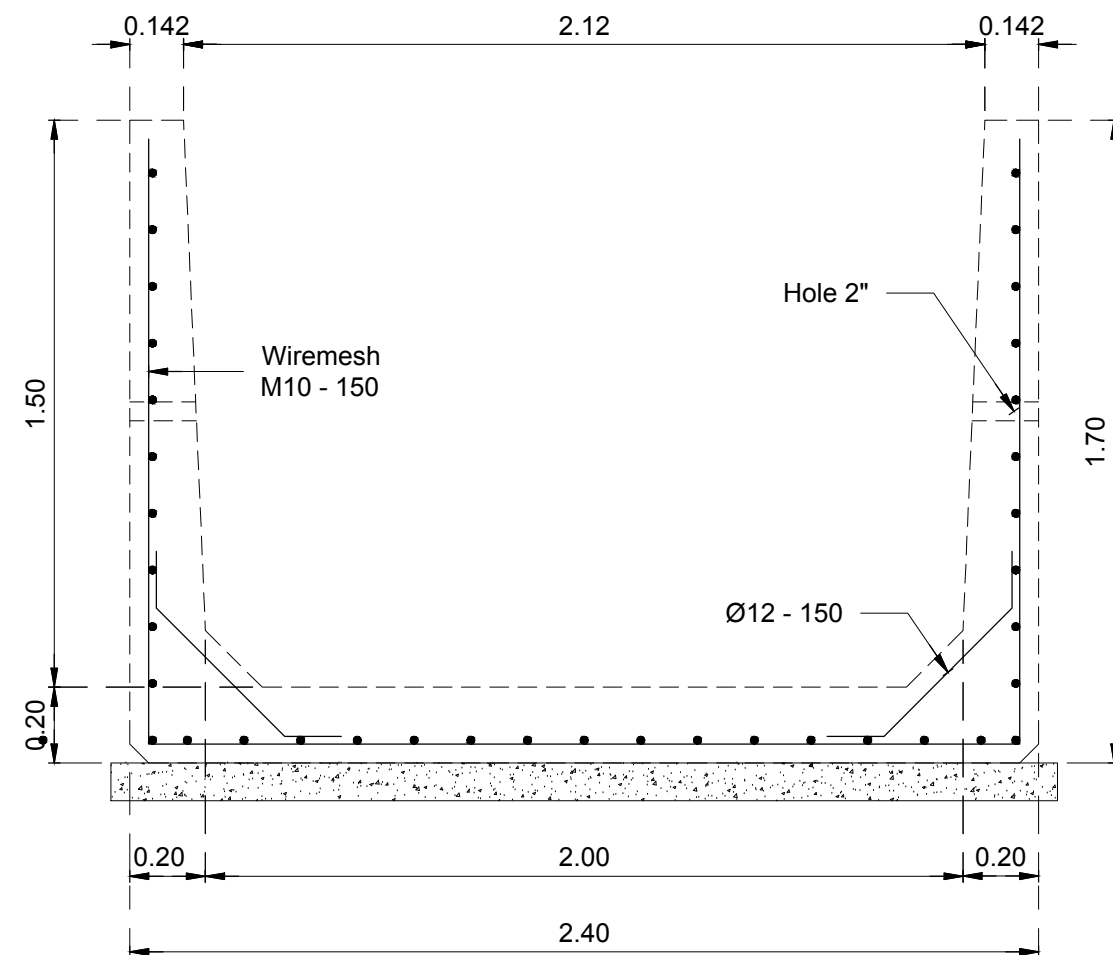


TAMPAK DEPAN

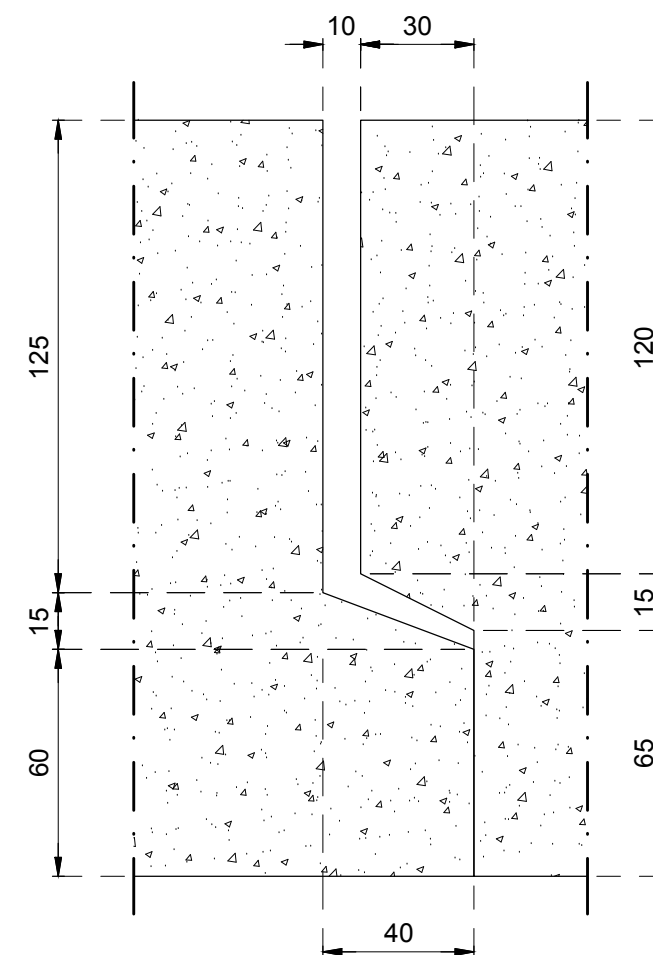


DETAIL JOINT


KETERANGAN			
NAMA PEKERJAAN			
PEMBANGUNAN BRT METROPOLITAN MEBIDANG PAKET FASILITAS JALUR ON CORIDOR			
PEMBERI TUGAS :			
 KEMENTRIAN PERHUBUNGAN DIREKTORAT JENDERAL PERHUBUNGAN DARAT DIREKTORAT ANGKUTAN JALAN			
PPK			
DISETUUJI & DIPERIKSA :			
KONSULTAN SUPERVISI			
  SMEDI			
PENYEDIA JASA :			
 CONSTRUCTION & INVESTMENT			
EKA RIZKY SUJONO PROJECT MANAGER			
		TTD.	TGL.
APPROVED			
CHECKED			
DRAWN			
SHOP DRAWING			
NAMA GAMBAR :			
DETAIL TYPICAL UDITCH UKURAN 2.0 X 1.5			
REFERENCE :	STATUS	SKALA	
RC02W-00-W	-	-	
NOMOR GAMBAR :			
PP/INFRA1/226001/SD/UD/004	R.00	1 : 20	

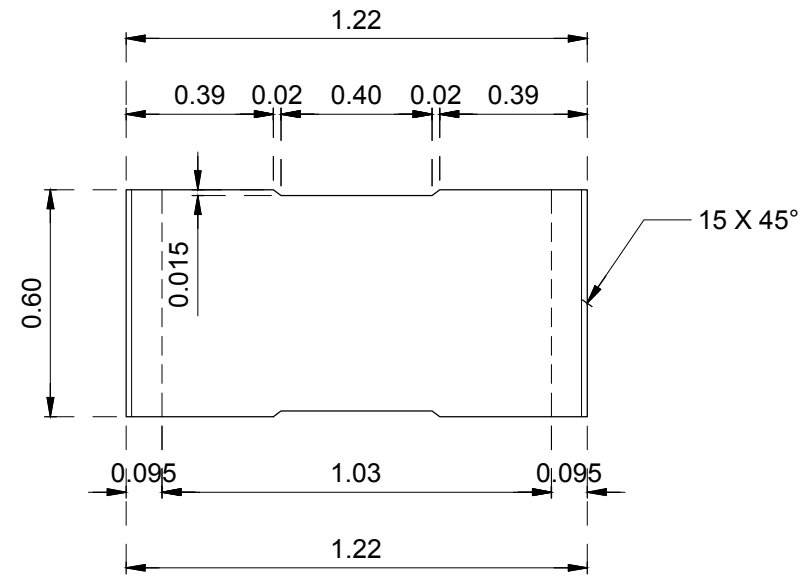


TAMPAK ATAS

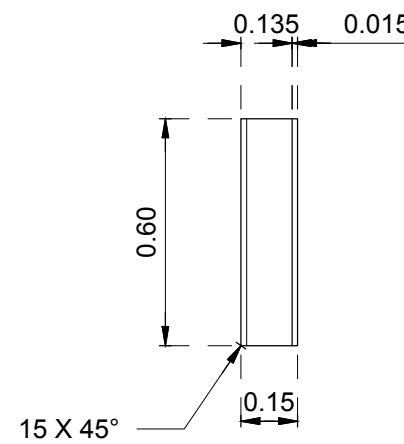


TAMPAK SAMPING

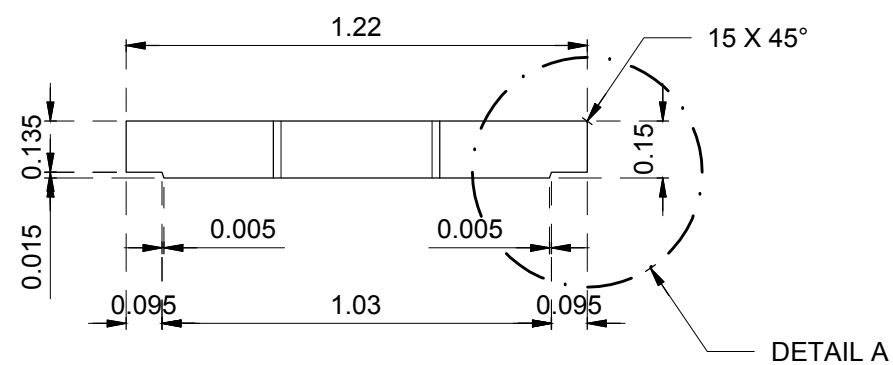

TAMPAK DEPAN

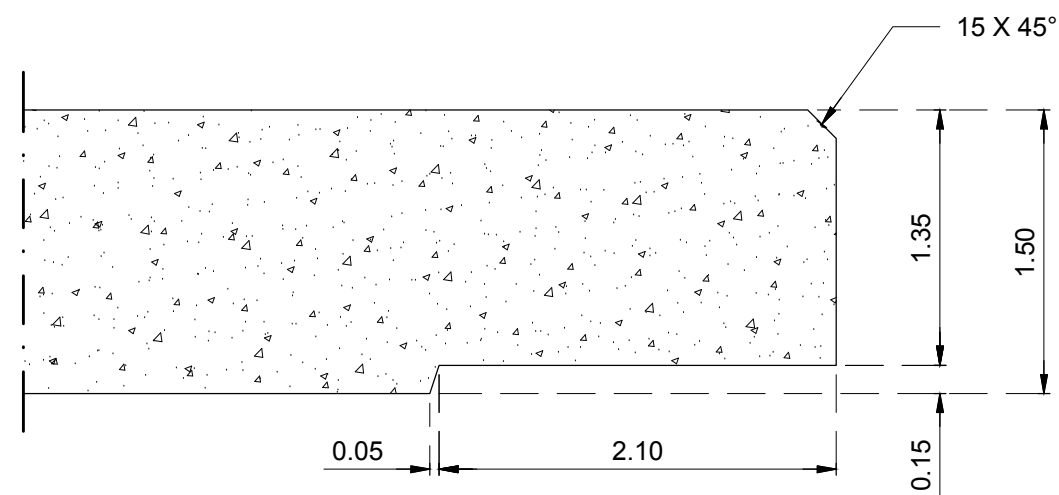

DETAIL A

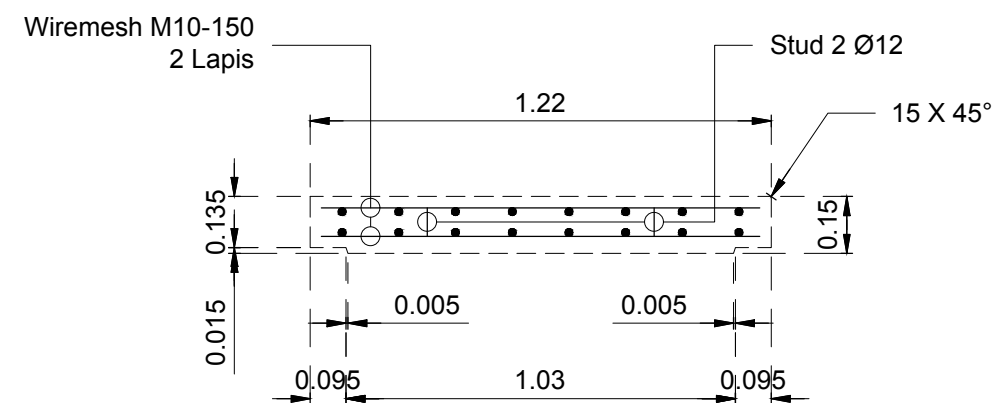

TAMPAK DEPAN

KETERANGAN

NAMA PEKERJAAN

PEMBANGUNAN BRT
METROPOLITAN MEBIDANG
PAKET FASILITAS JALUR ON
CORIDOR

PEMBERI TUGAS :



KEMENTRIAN PERHUBUNGAN
DIREKTORAT JENDERAL PERHUBUNGAN DARAT
DIREKTORAT ANGKUTAN JALAN

PPK

DISETUJUI & DIPERIKSA :

KONSULTAN SUPERVISI



.....

PENYEDIA JASA :



EKA RIZKY SUJONO
PROJECT MANAGER


		TTD.	TGL.
APPROVED			
CHECKED			
DRAWN			

SHOP DRAWING


NAMA GAMBAR :

DETAIL TYPICAL TUTUP UDITCH
UKURAN 1.0 X 0.6


REFERENCE :	STATUS	SKALA
RC02W-00-W	-	-
NOMOR GAMBAR :		
PP/INFRA1/226001/SD/UD/005	R.00	1 : 20

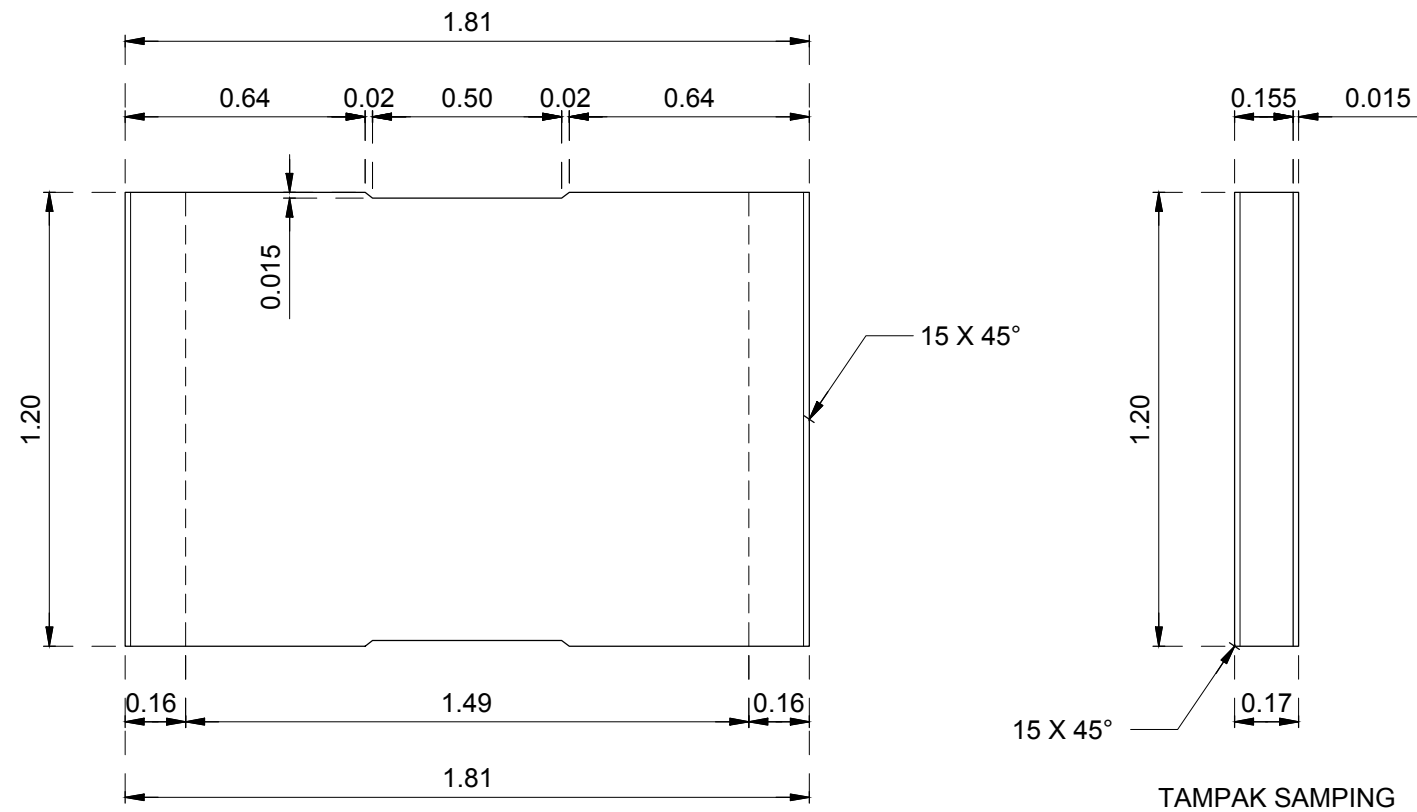


TAMPAK ATAS

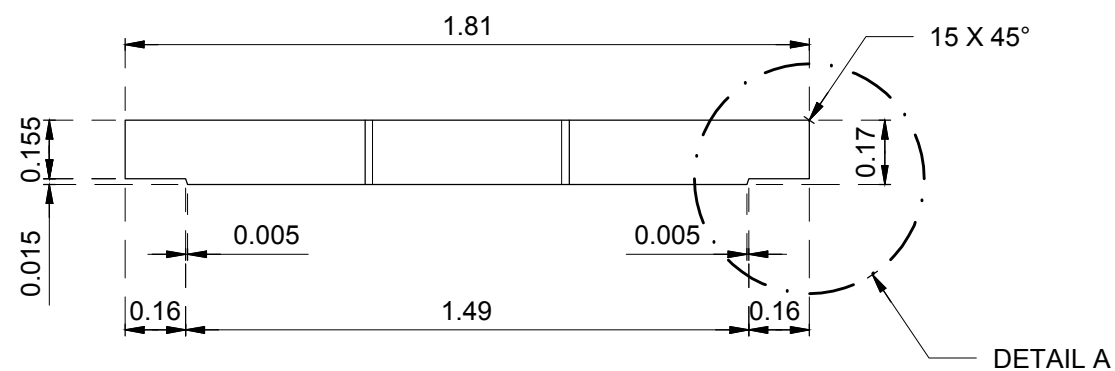

TAMPAK DEPAN

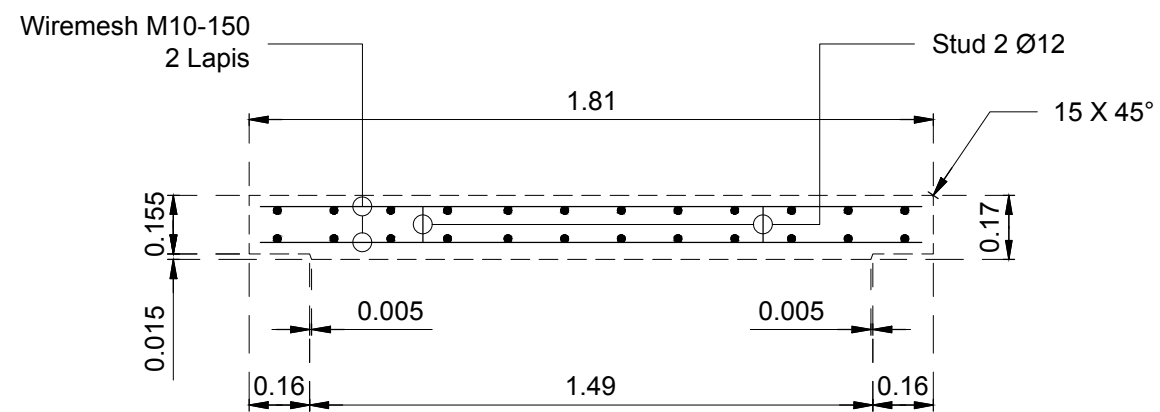

TAMPAK DEPAN

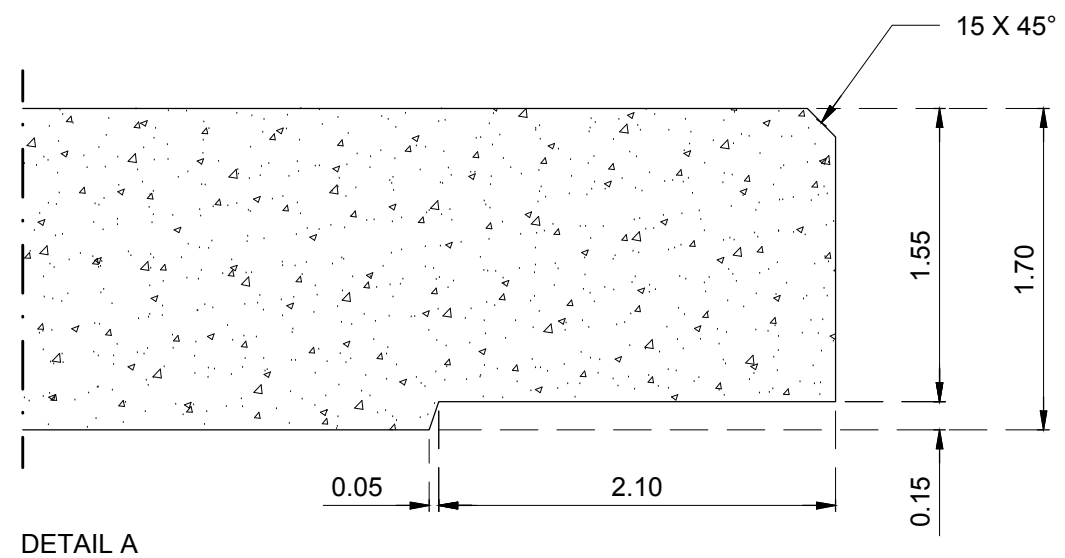

DETAIL A

KETERANGAN

NAMA PEKERJAAN

PEMBANGUNAN BRT
METROPOLITAN MEBIDANG
PAKET FASILITAS JALUR ON
CORIDOR

PEMBERI TUGAS :



KEMENTERIAAN PERHUBUNGAN
DIREKTORAT JENDERAL PERHUBUNGAN DARAT
DIREKTORAT ANGKUTAN JALAN

PPK

DISETUJUI & DIPERIKSA :

KONSULTAN SUPERVISI



.....

PENYEDIA JASA :



EKA RIZKY SUJONO
PROJECT MANAGER


		TTD.	TGL.
APPROVED			
CHECKED			
DRAWN			

SHOP DRAWING

NAMA GAMBAR :


DETAIL TYPICAL TUTUP UDITCH
UKURAN 1.5 X 1.2

REFERENCE :	STATUS	SKALA
RC02W-00-W	-	-
NOMOR GAMBAR :		
PP/INFRA1/226001/SD/UD/006	R.00	1 : 20

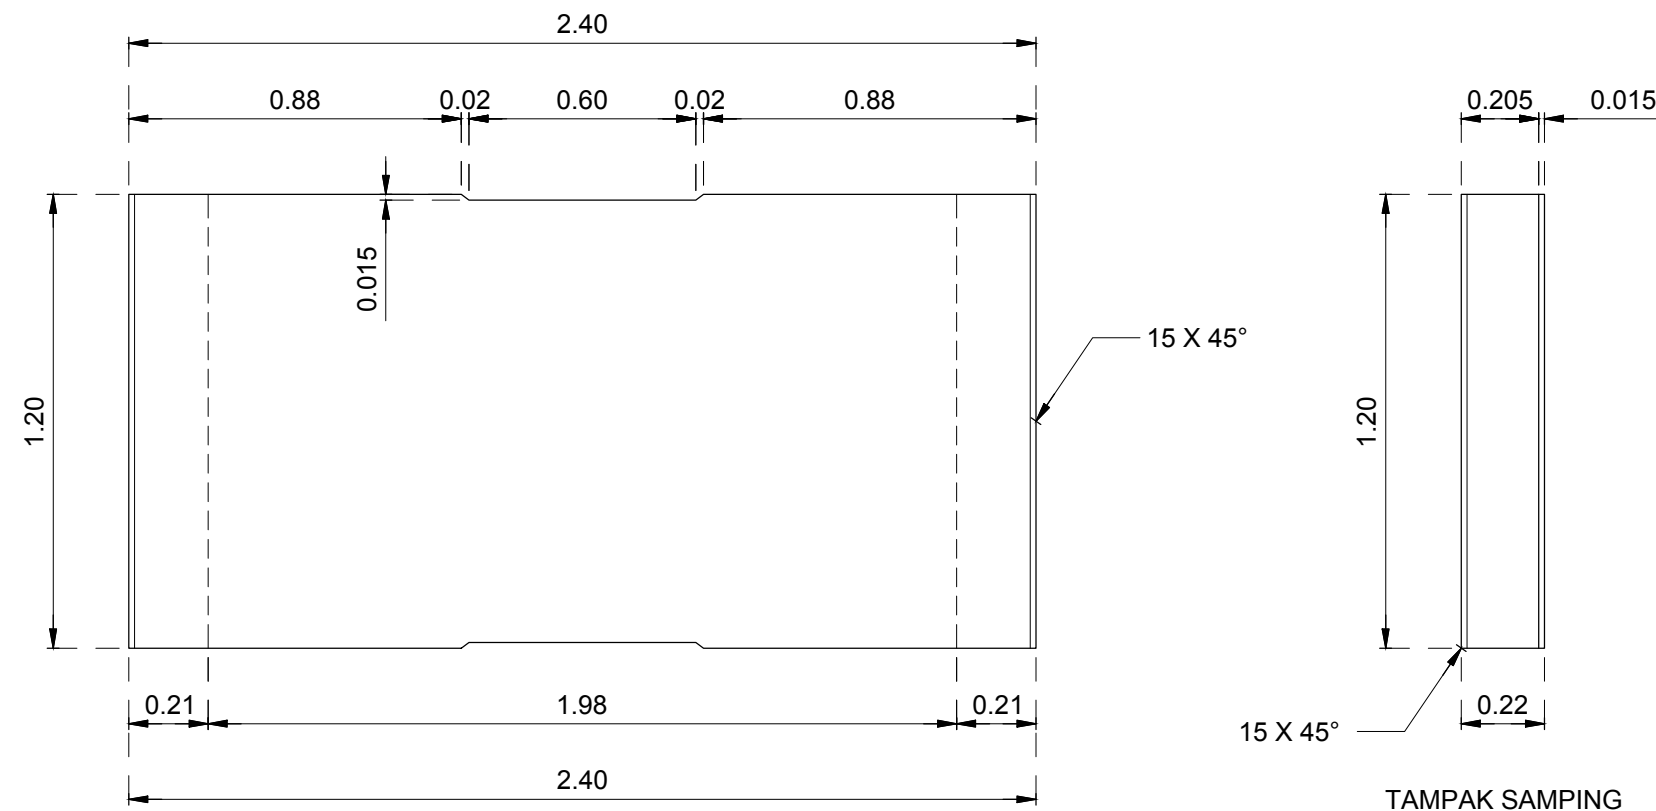


TAMPAK ATAS

TAMPAK SAMPING

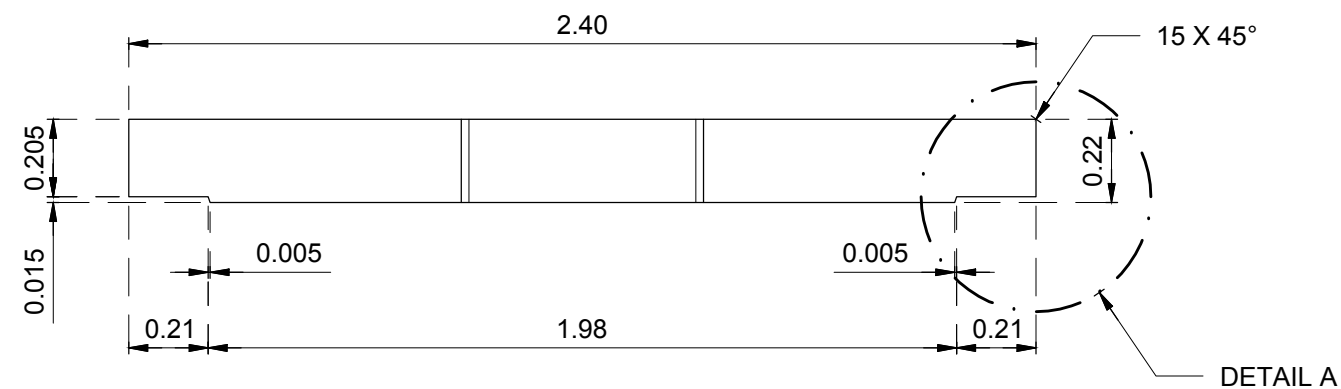


TAMPAK DEPAN

DETAIL A

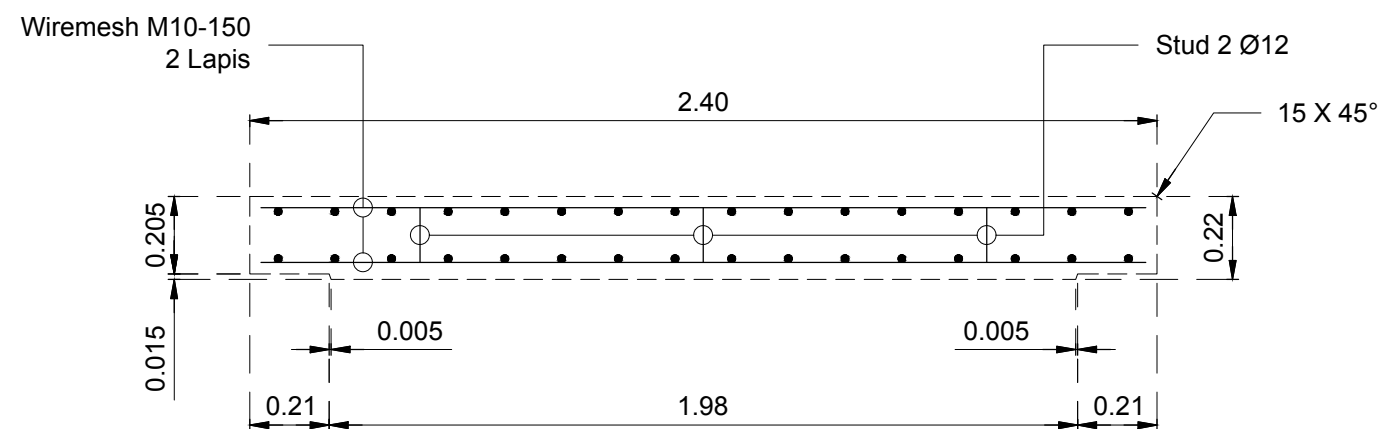

TAMPAK DEPAN

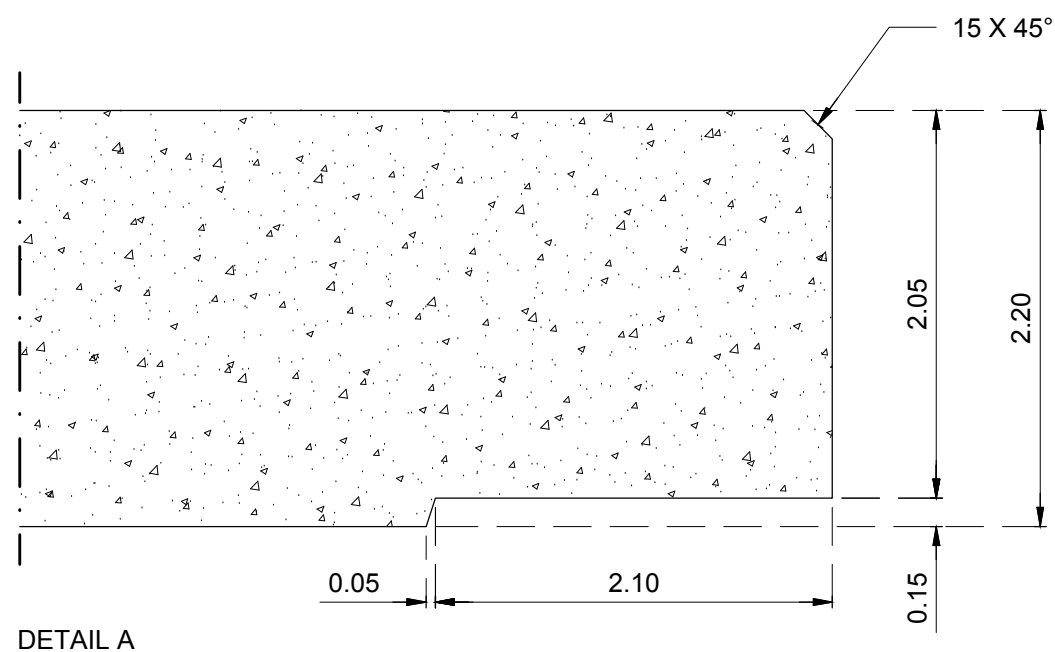

DETAIL A

KETERANGAN

NAMA PEKERJAAN

PEMBANGUNAN BRT
METROPOLITAN MEBIDANG
PAKET FASILITAS JALUR ON
CORIDOR

PEMBERI TUGAS :



KEMENTRIAN PERHUBUNGAN
DIREKTORAT JENDERAL PERHUBUNGAN DARAT
DIREKTORAT ANGKUTAN JALAN

PPK

DISETUJUI & DIPERIKSA :

KONSULTAN SUPERVISI



.....

PENYEDIA JASA :



EKA RIZKY SUJONO
PROJECT MANAGER



		TTD.	TGL.
APPROVED			
CHECKED			
DRAWN			

SHOP DRAWING

NAMA GAMBAR :

DETAIL TYPICAL TUTUP UDITCH
UKURAN 2.0 X 1.2

REFERENCE :	STATUS	SKALA
RC02W-00-W	-	-
NOMOR GAMBAR :		
PP/INFRA1/226001/SD/UD/007	R.00	1 : 20

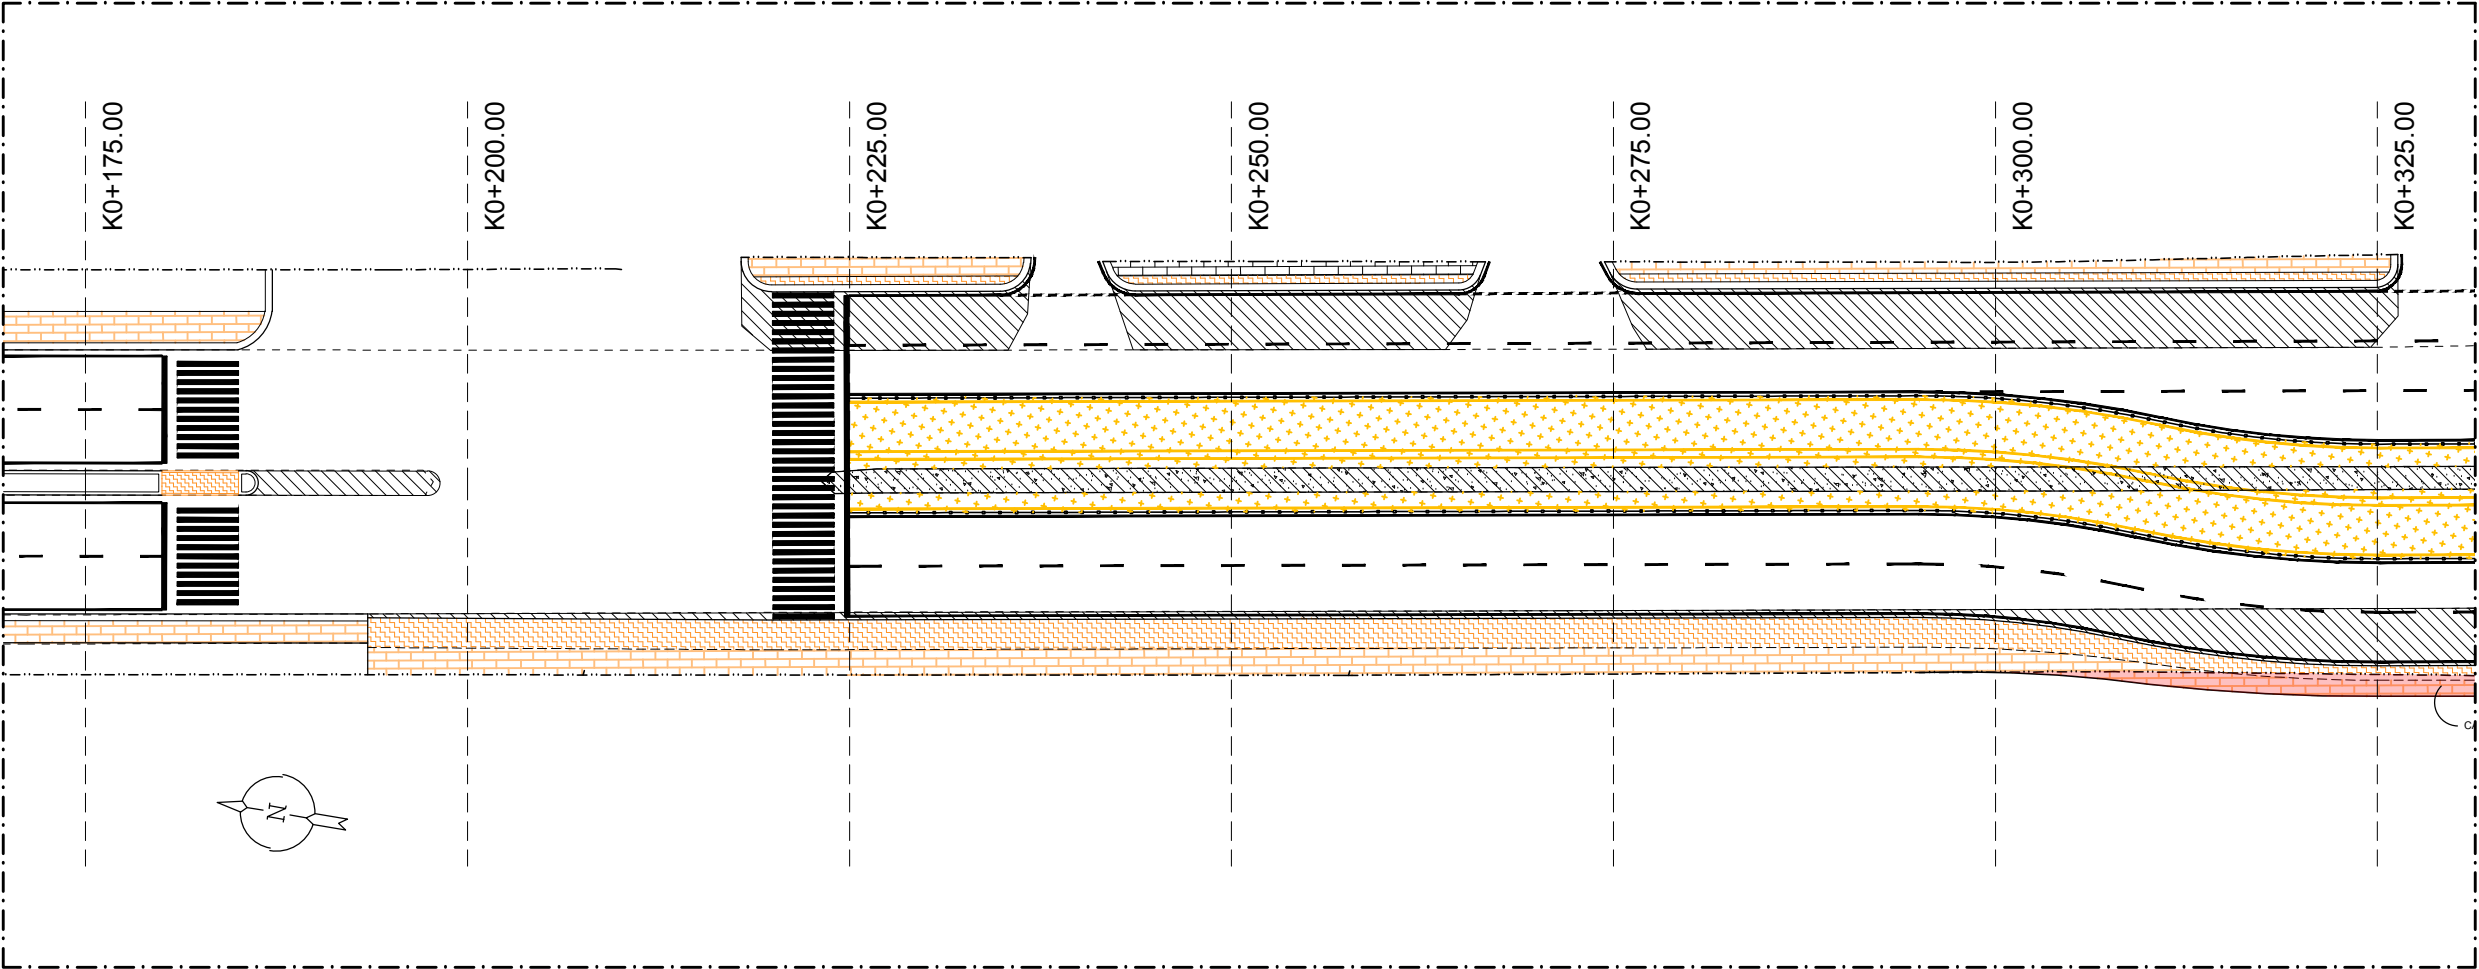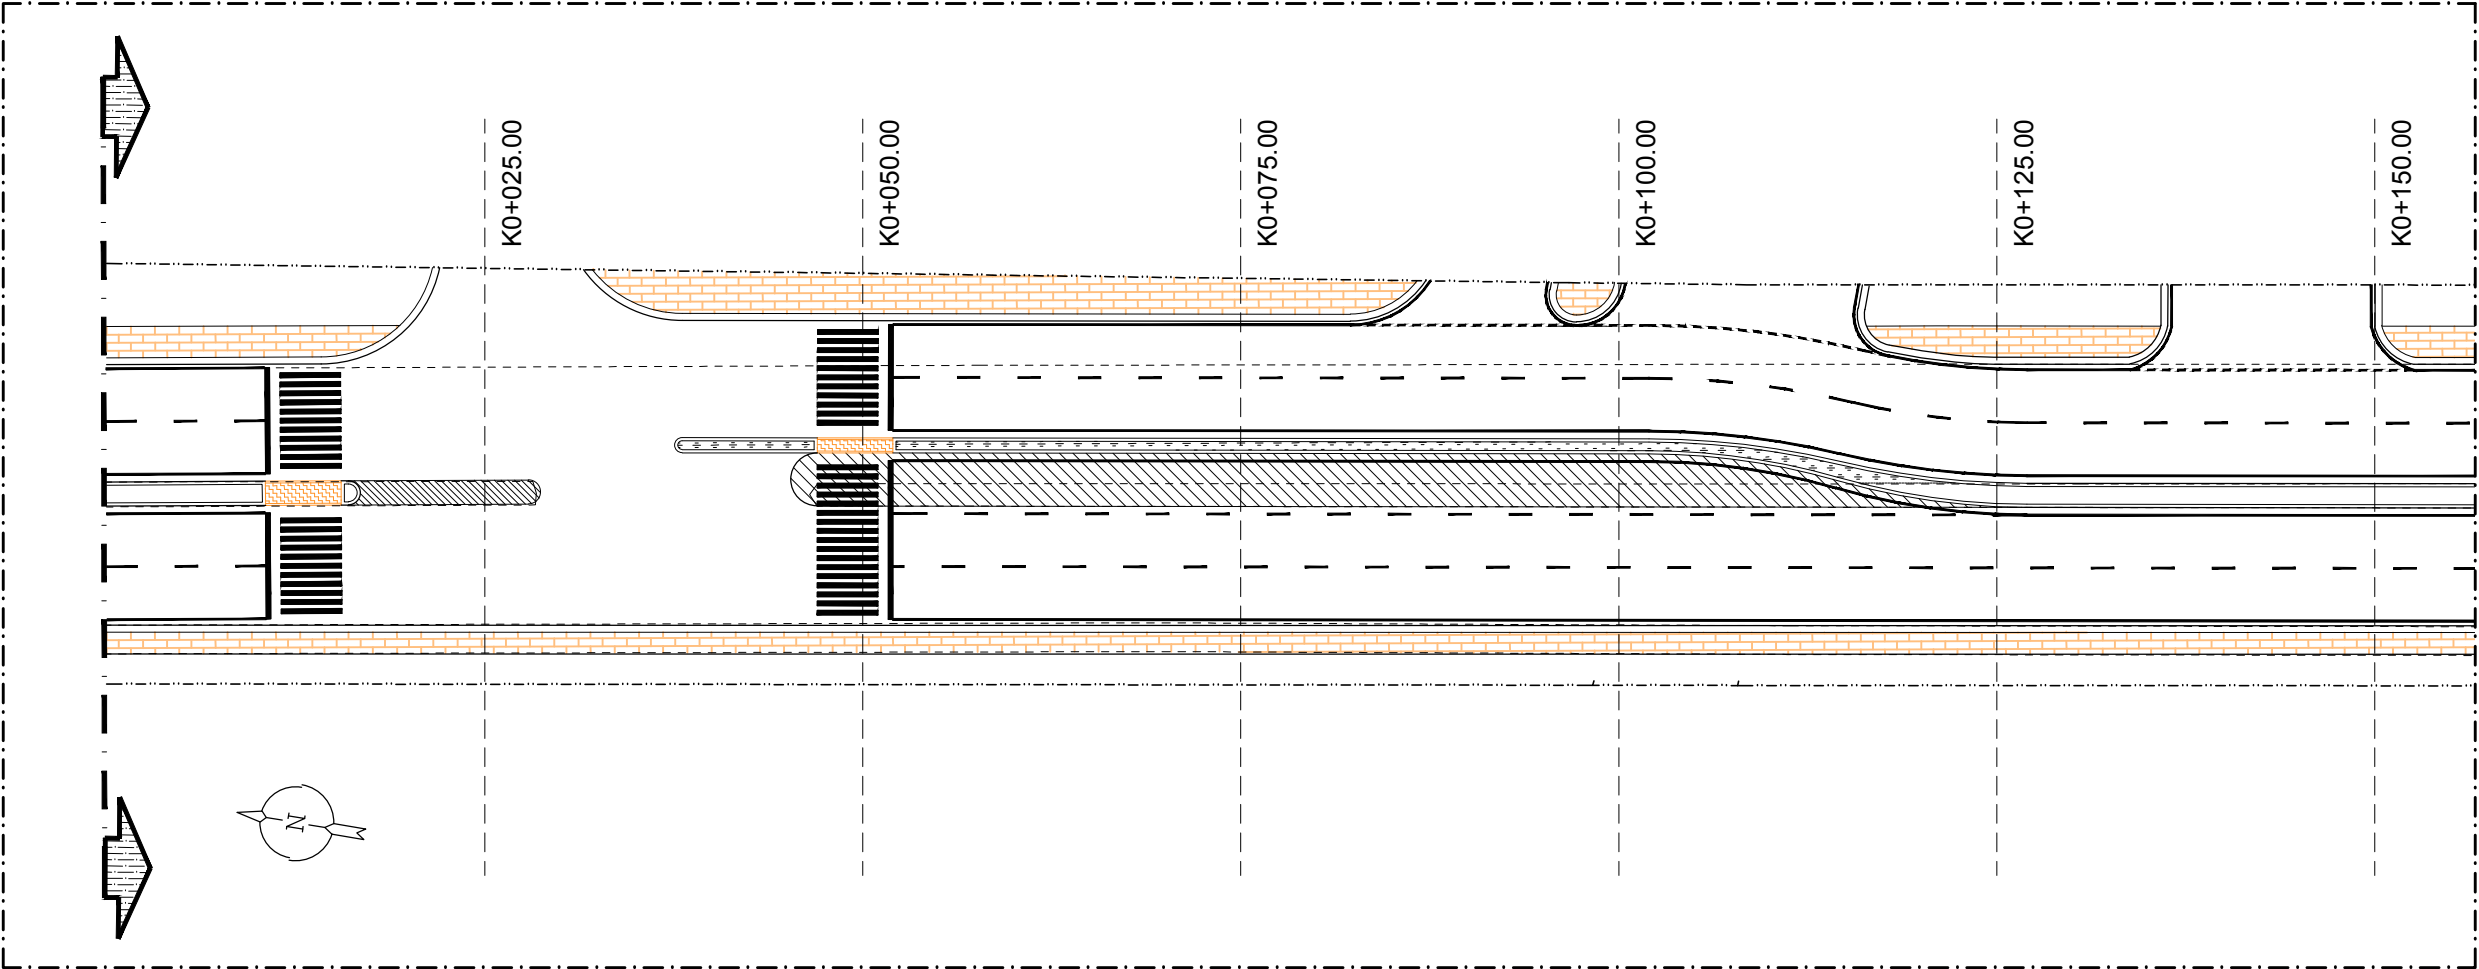

KETERANGAN

- BRT Station

Modified Carriageway

Platform Connection Passage

Modified Dedicated Lane

Bus Parking Area

Milling & Covering

Milling & Covering of Slope Adjustment

Repair of Surface Couse of Sidewalk

Milling & Covering (Dedicated Lane)
- Modified Sidewalk

Landscape

Pohon Eksisting

NAMA PEKERJAAN

PEMBANGUNAN BRT
METROPOLITAN MEBIDANG
PAKET FASILITAS JALUR ON
CORIDOR

PEMBERI TUGAS :



KEMENTRIAAAN PERHUBUNGAN
DIREKTORAT JENDERAL PERHUBUNGAN DARAT
DIREKTORAT ANGKUTAN JALAN

PPK

DISETUJUI & DIPERIKSA :

KONSULTAN SUPERVISI



PENYEDIA JASA :



EKA RIZKY SUJONO
PROJECT MANAGER



		TTD.	TGL.
APPROVED			
CHECKED			
DRAWN			

SHOP DRAWING

NAMA GAMBAR :

LAYOUT BRT MEBIDANG
STA K0+000 S.D STA K0+325

REFERENCE :	STATUS	SKALA
RC10R-06	-	-
NOMOR GAMBAR :		
PP/INFRA1/226001/SD/LY/001	R.00	1 : 500

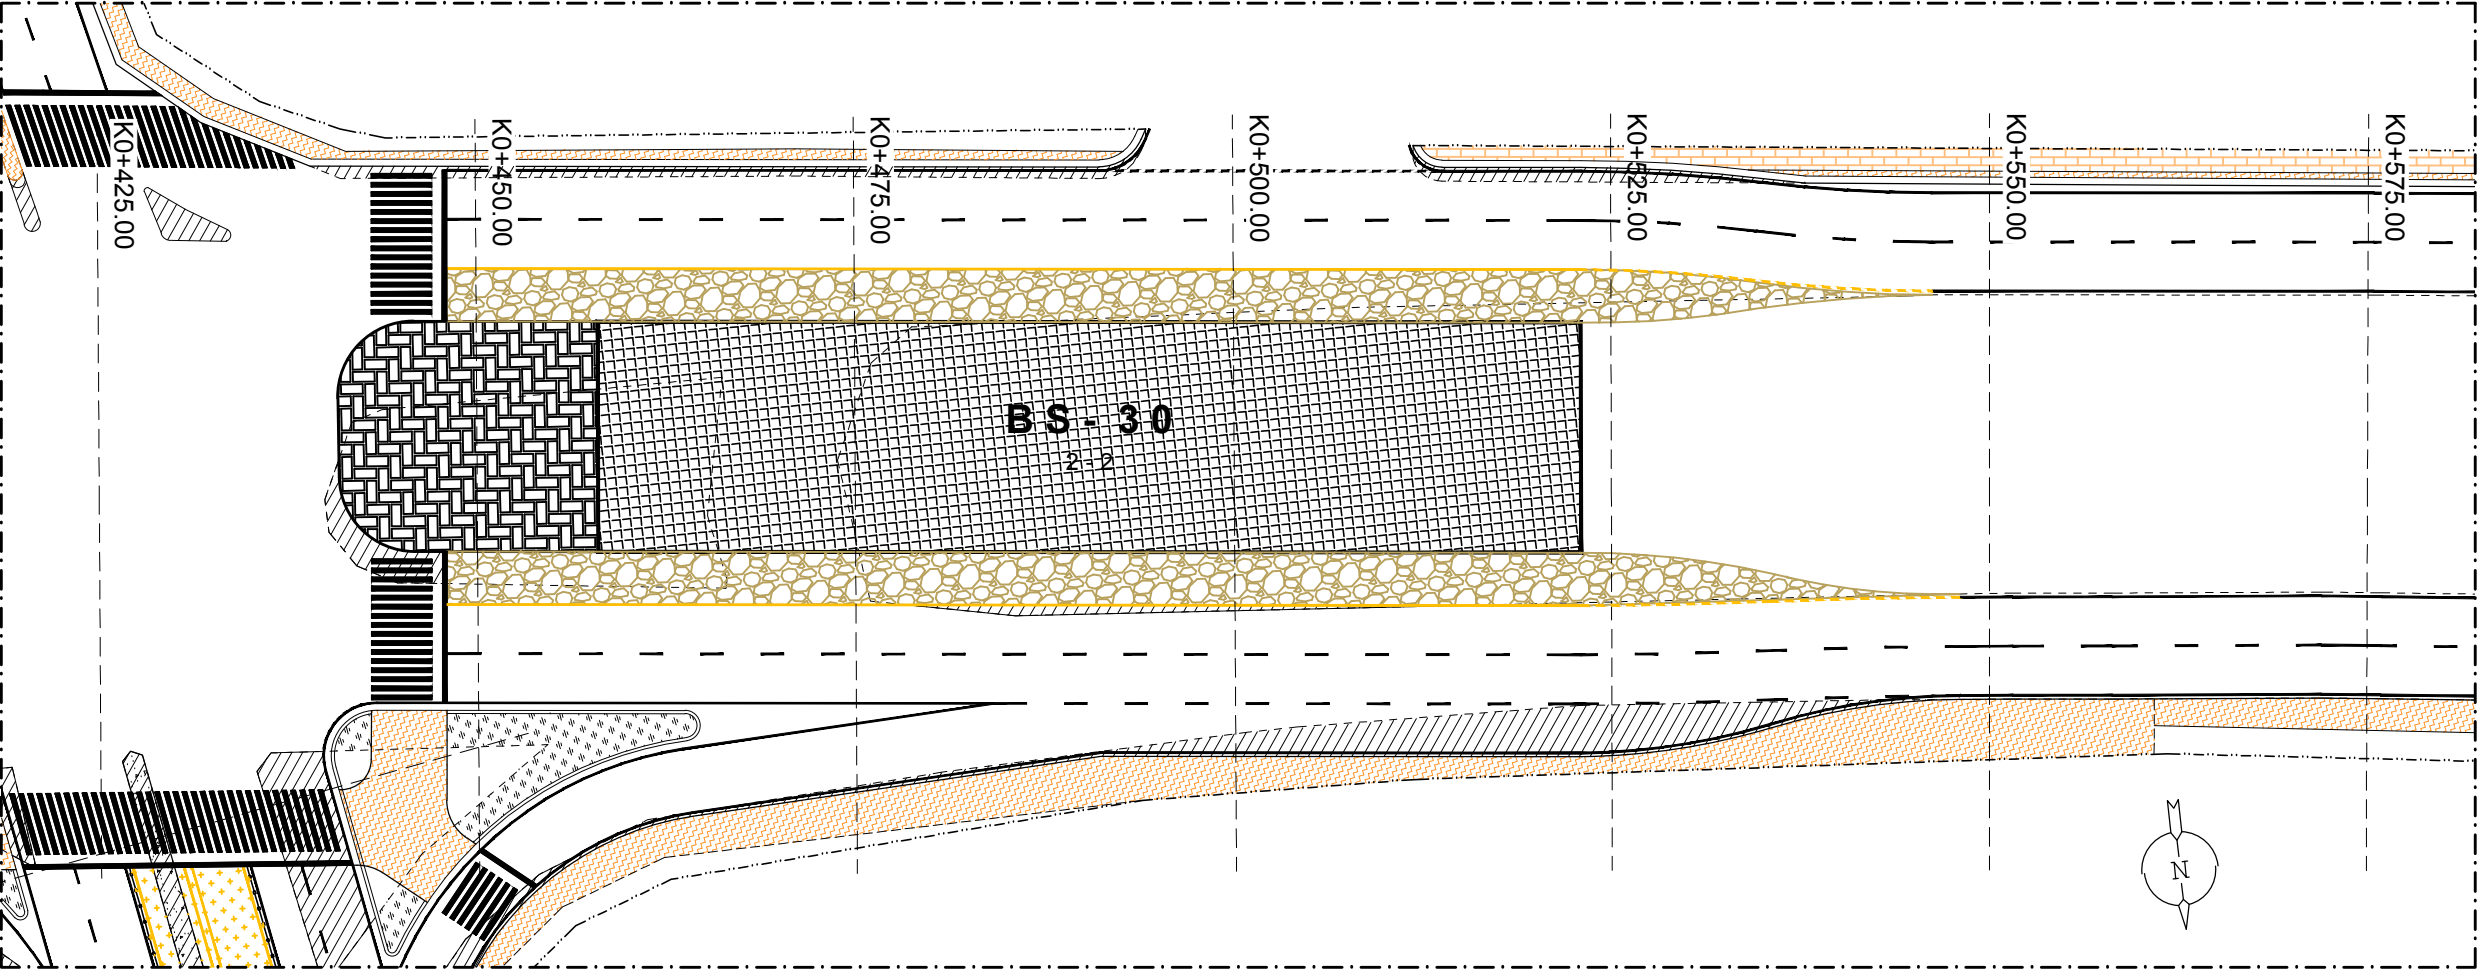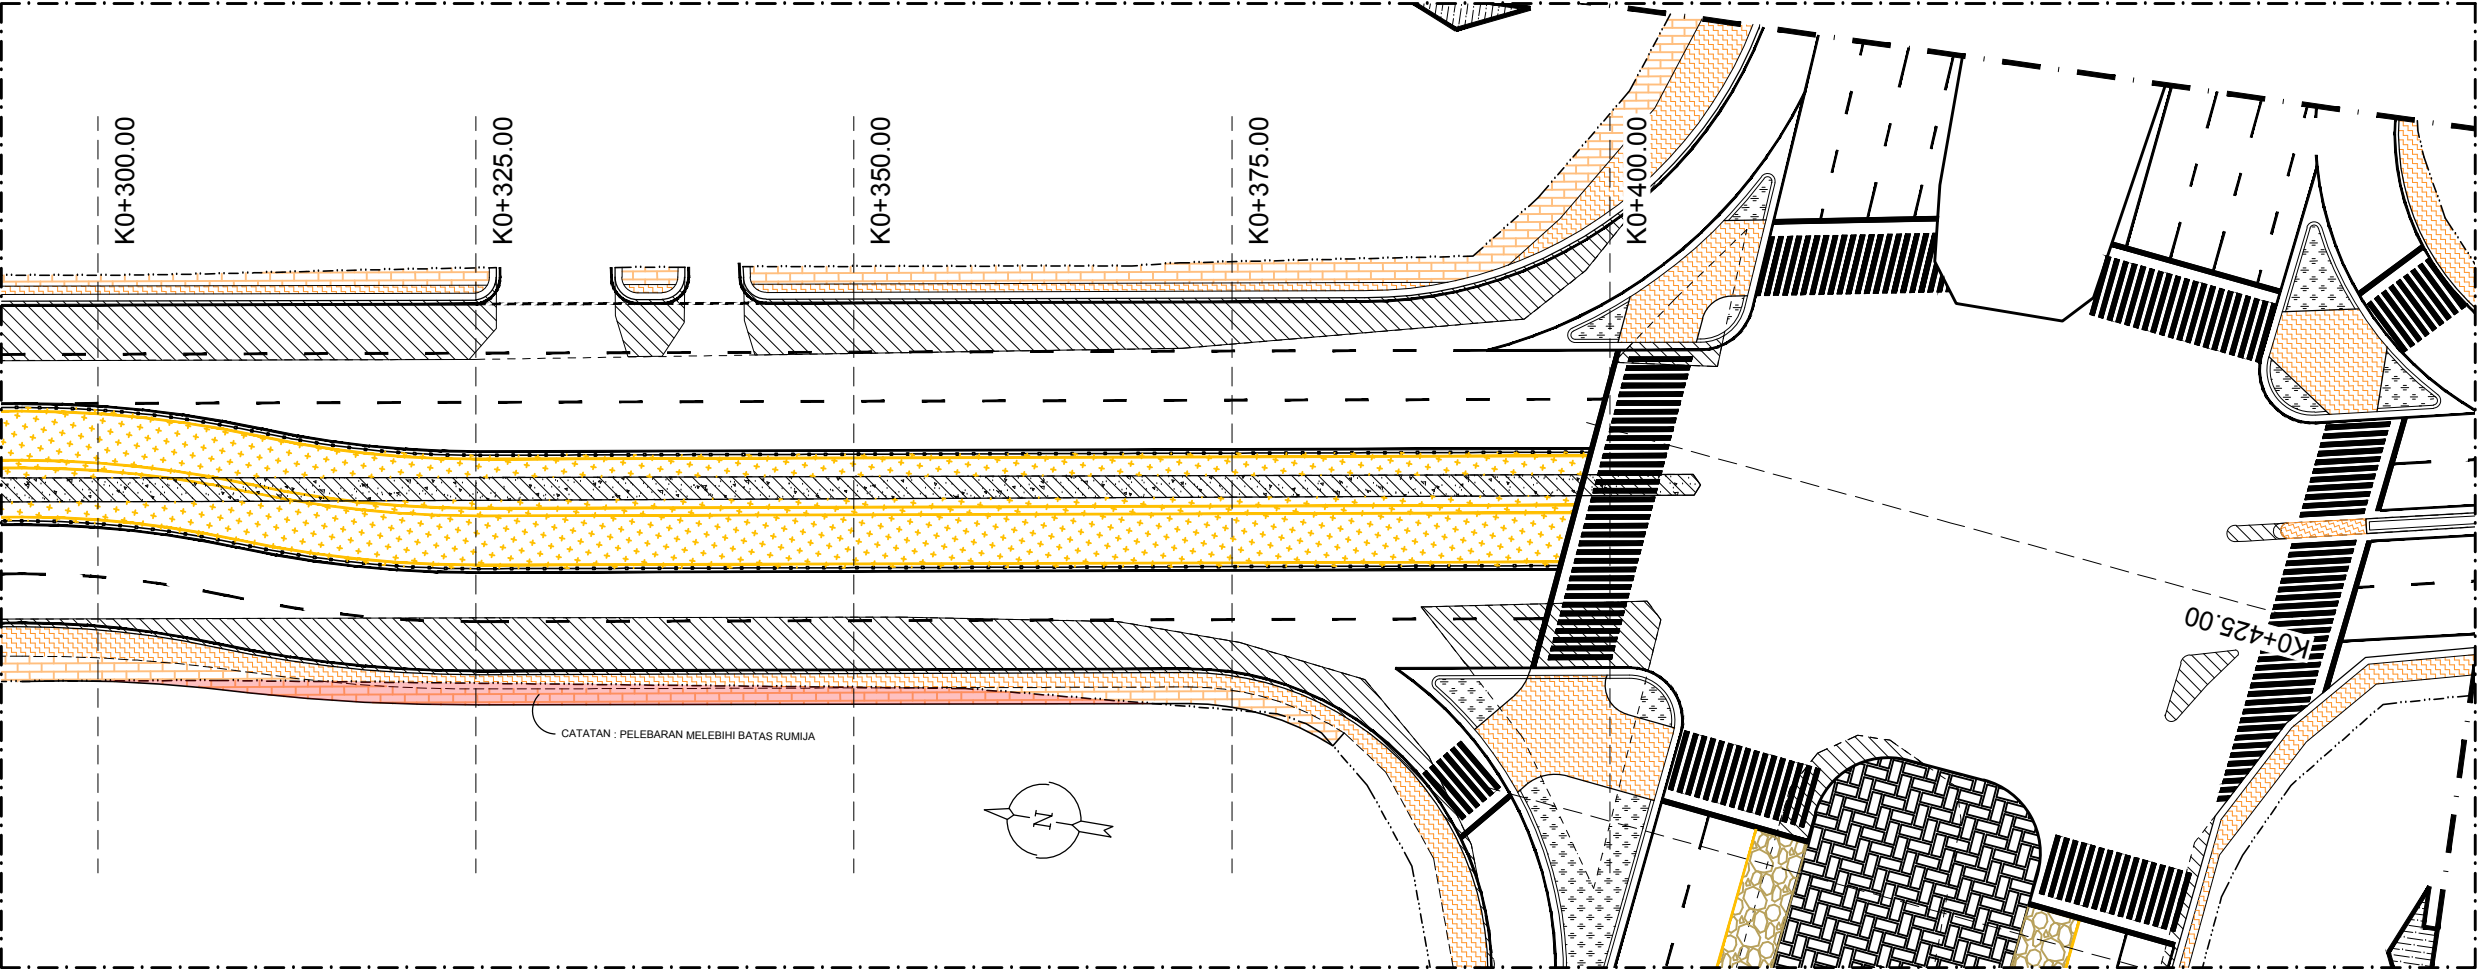

KETERANGAN

- BRT Station

Modified Carriageway

Platform Connection Passage

Modified Dedicated Lane

Bus Parking Area

Milling & Covering

Milling & Covering of Slope Adjustment

Repair of Surface Couse of Sidewalk

Milling & Covering (Dedicated Lane)
- Modified Sidewalk

Landscape

Pohon Eksisting

NAMA PEKERJAAN

PEMBANGUNAN BRT
METROPOLITAN MEBIDANG
PAKET FASILITAS JALUR ON
CORIDOR

PEMBERI TUGAS :



KEMENTRIAN PERHUBUNGAN
DIREKTORAT JENDERAL PERHUBUNGAN DARAT
DIREKTORAT ANGKUTAN JALAN

PPK

DISETUJUI & DIPERIKSA :

KONSULTAN SUPERVISI



PENYEDIA JASA :



EKA RIZKY SUJONO
PROJECT MANAGER



		TTD.	TGL.
APPROVED			
CHECKED			
DRAWN			

SHOP DRAWING

NAMA GAMBAR :

LAYOUT BRT MEBIDANG
STA K0+300 S.D STA K0+575

REFERENCE :	STATUS	SKALA
RC10R-06	-	-
NOMOR GAMBAR :		
PP/INFRA1/226001/SD/LY/002	R.00	1 : 500

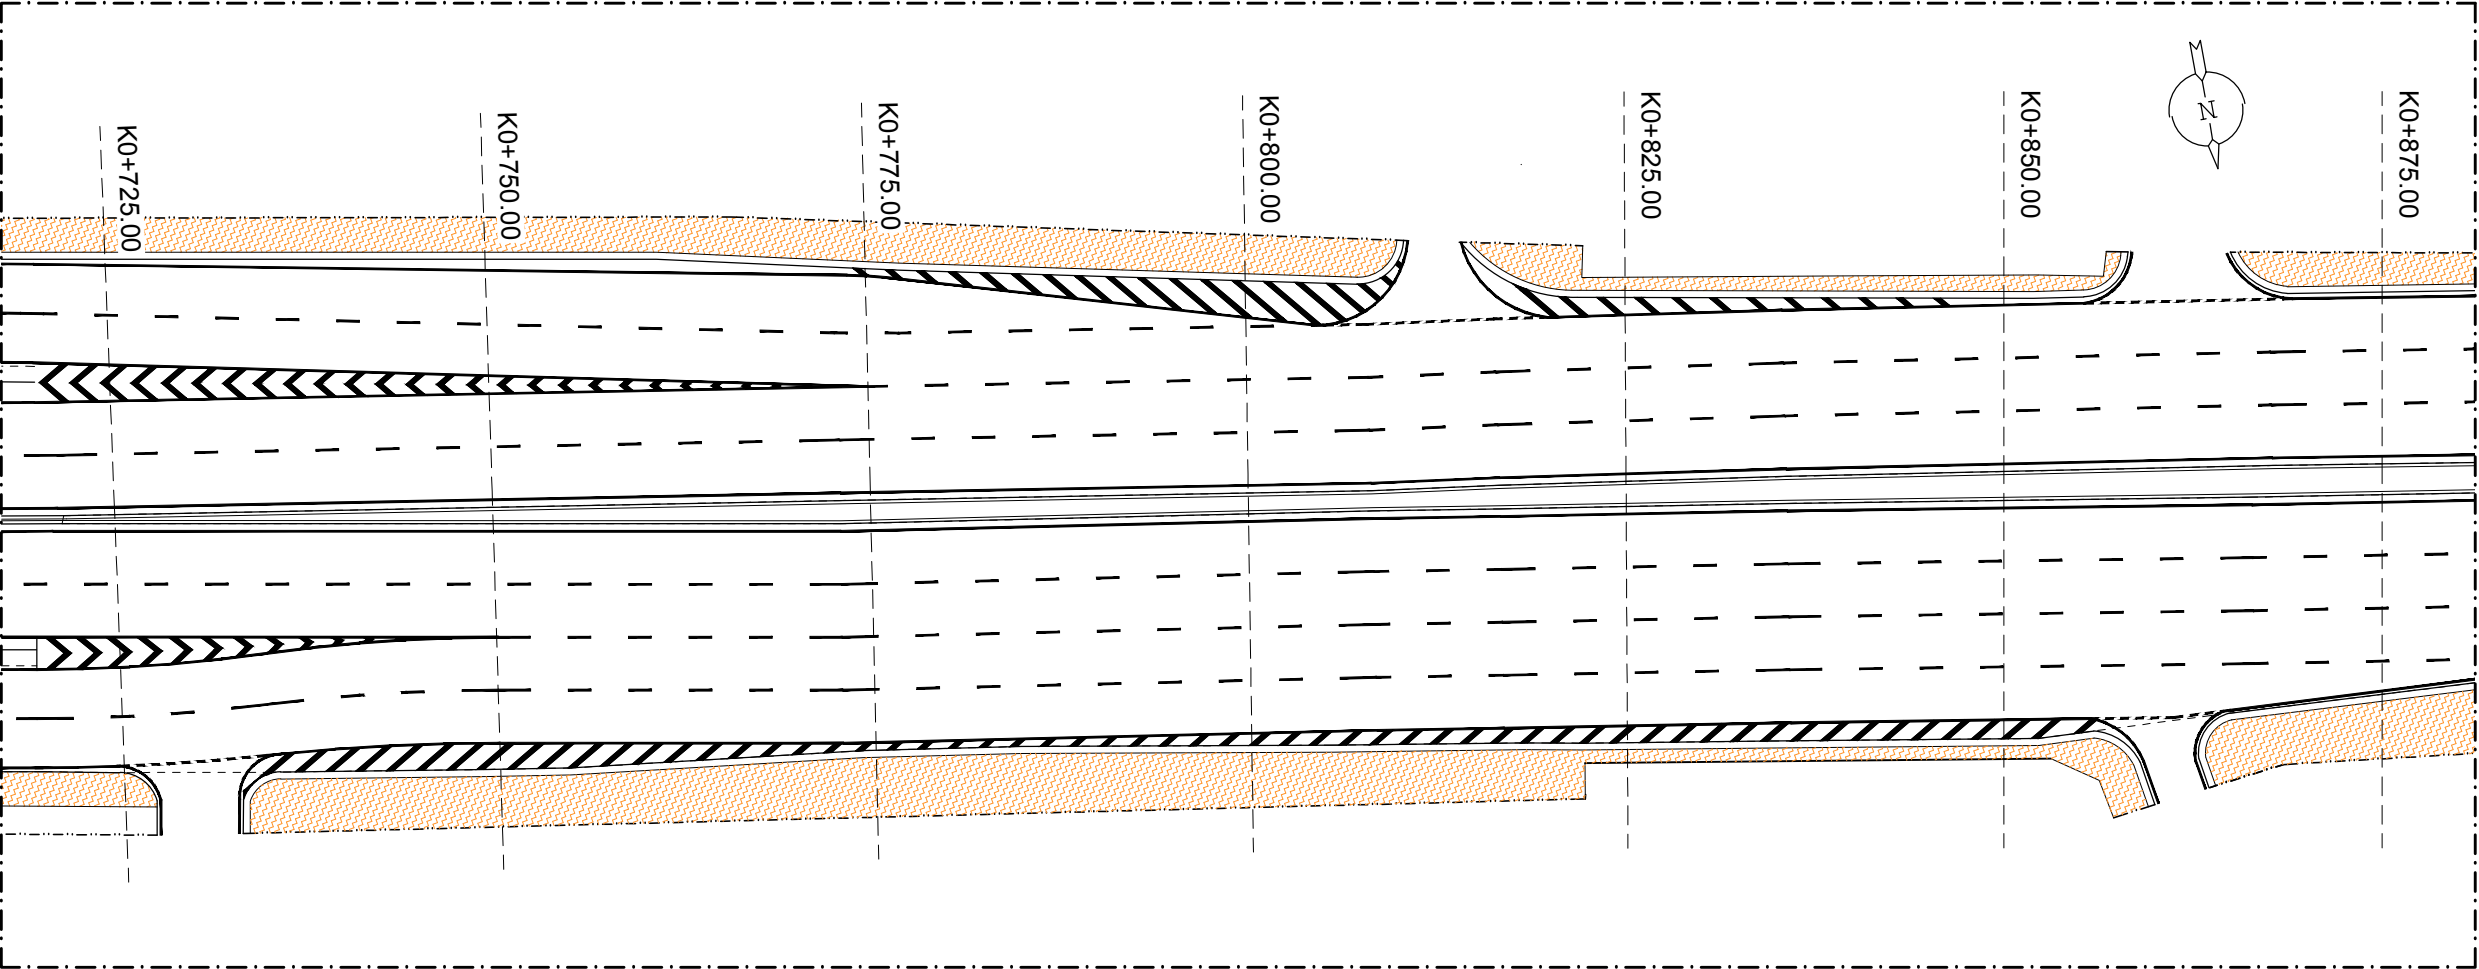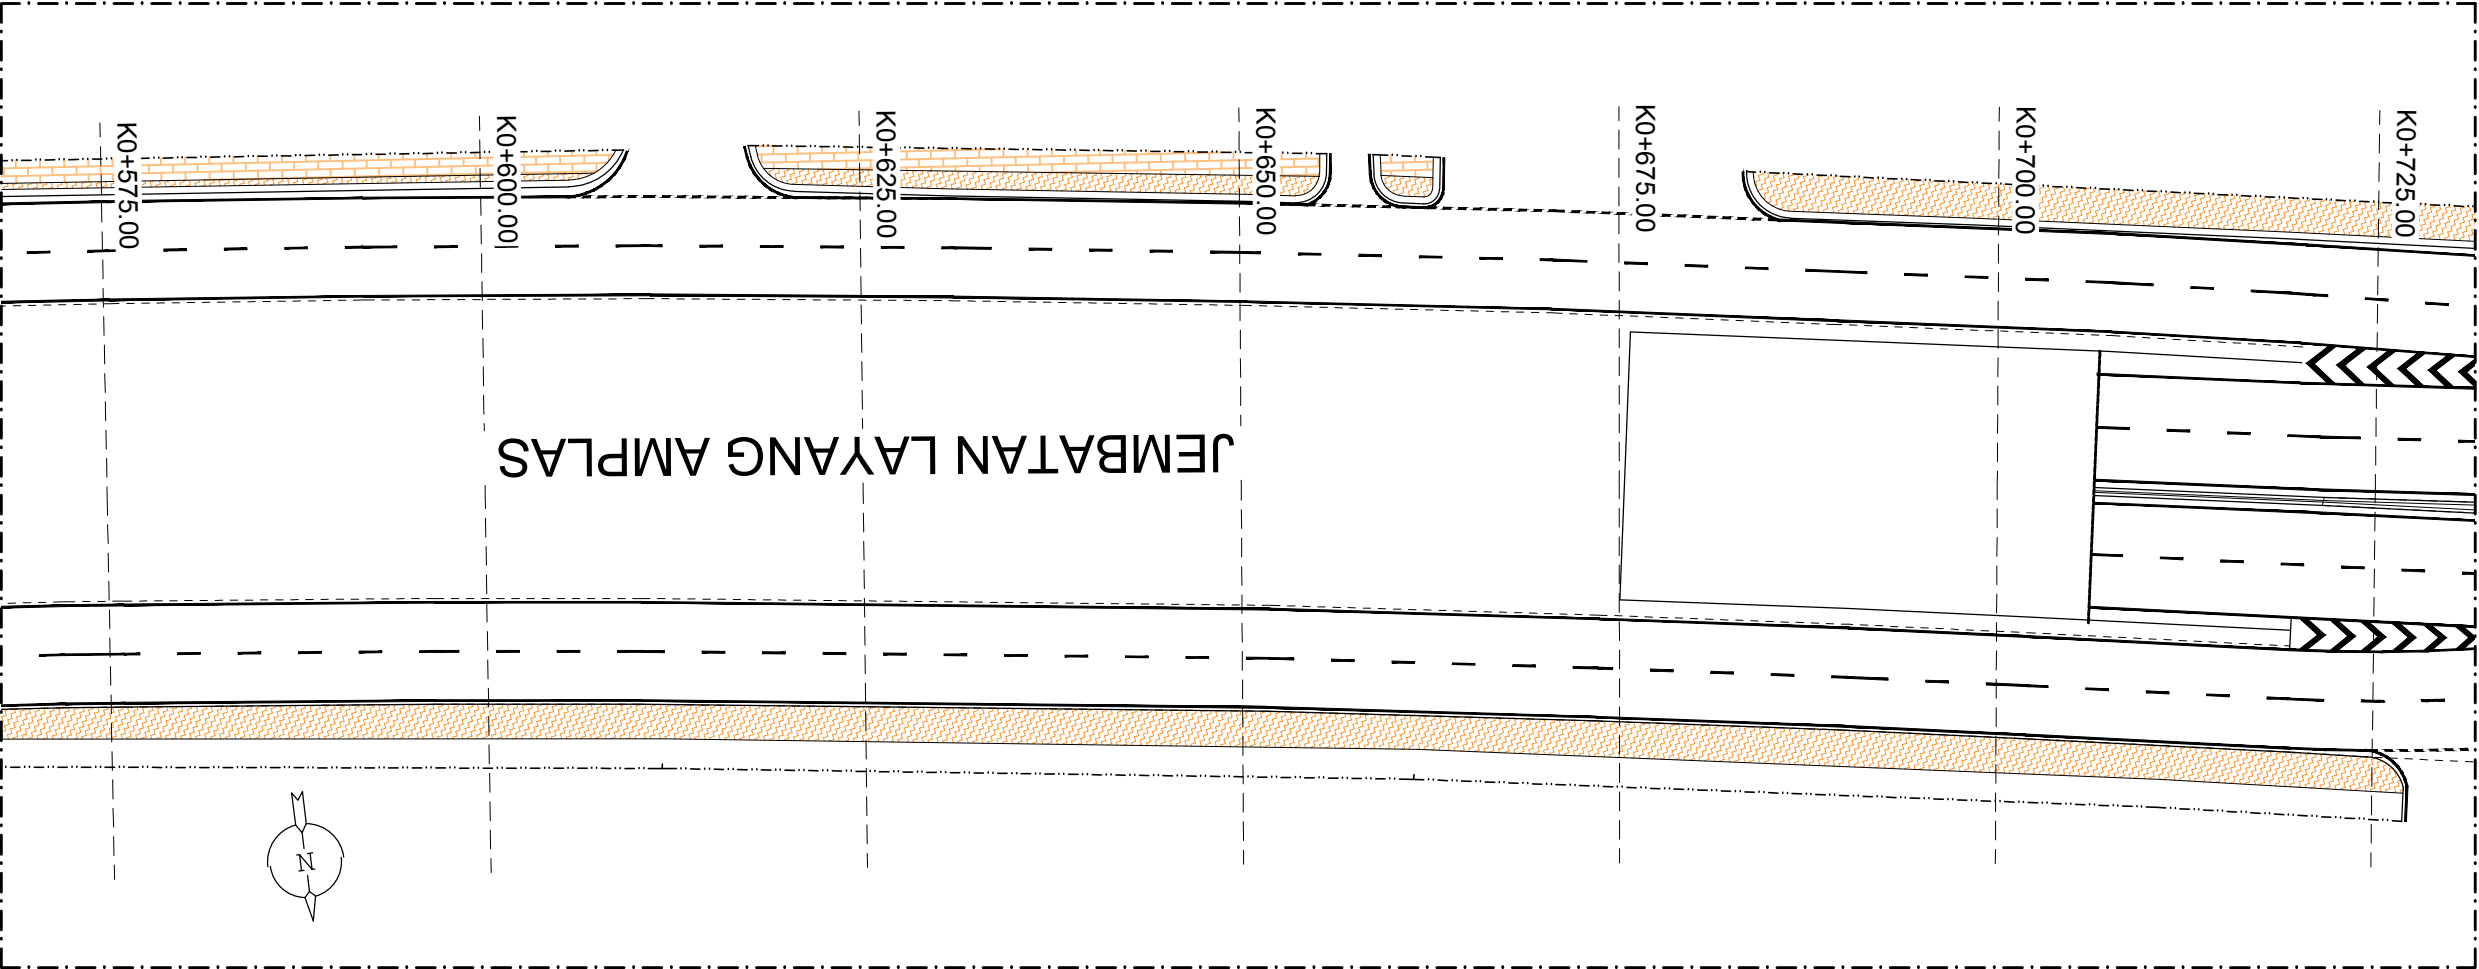

KETERANGAN

-  BRT Station

 Modified Carriageway

 Platform Connection Passage

 Modified Dedicated Lane

 Bus Parking Area

 Milling & Covering

 Milling & Covering of Slope Adjustment

 Repair of Surface Couese of Sidewalk

 Milling & Covering (Dedicated Lane)
-  Modified Sidewalk

 Landscape

 Pohon Eksisting

NAMA PEKERJAAN

PEMBANGUNAN BRT
METROPOLITAN MEBIDANG
PAKET FASILITAS JALUR ON
CORIDOR

PEMBERI TUGAS :



KEMENTRIAN PERHUBUNGAN
DIREKTORAT JENDERAL PERHUBUNGAN DARAT
DIREKTORAT ANGKUTAN JALAN

PPK

DISETUJUI & DIPERIKSA :

KONSULTAN SUPERVISI



PENYEDIA JASA :



EKA RIZKY SUJONO
PROJECT MANAGER



		TTD.	TGL.
APPROVED			
CHECKED			
DRAWN			

SHOP DRAWING

NAMA GAMBAR :

LAYOUT BRT MEBIDANG
STA K0+575 S.D STA K0+875

REFERENCE :	STATUS	SKALA
RC10R-06	-	-
NOMOR GAMBAR :		
PP/INFRA1/226001/SD/LY/003	R.00	1 : 500

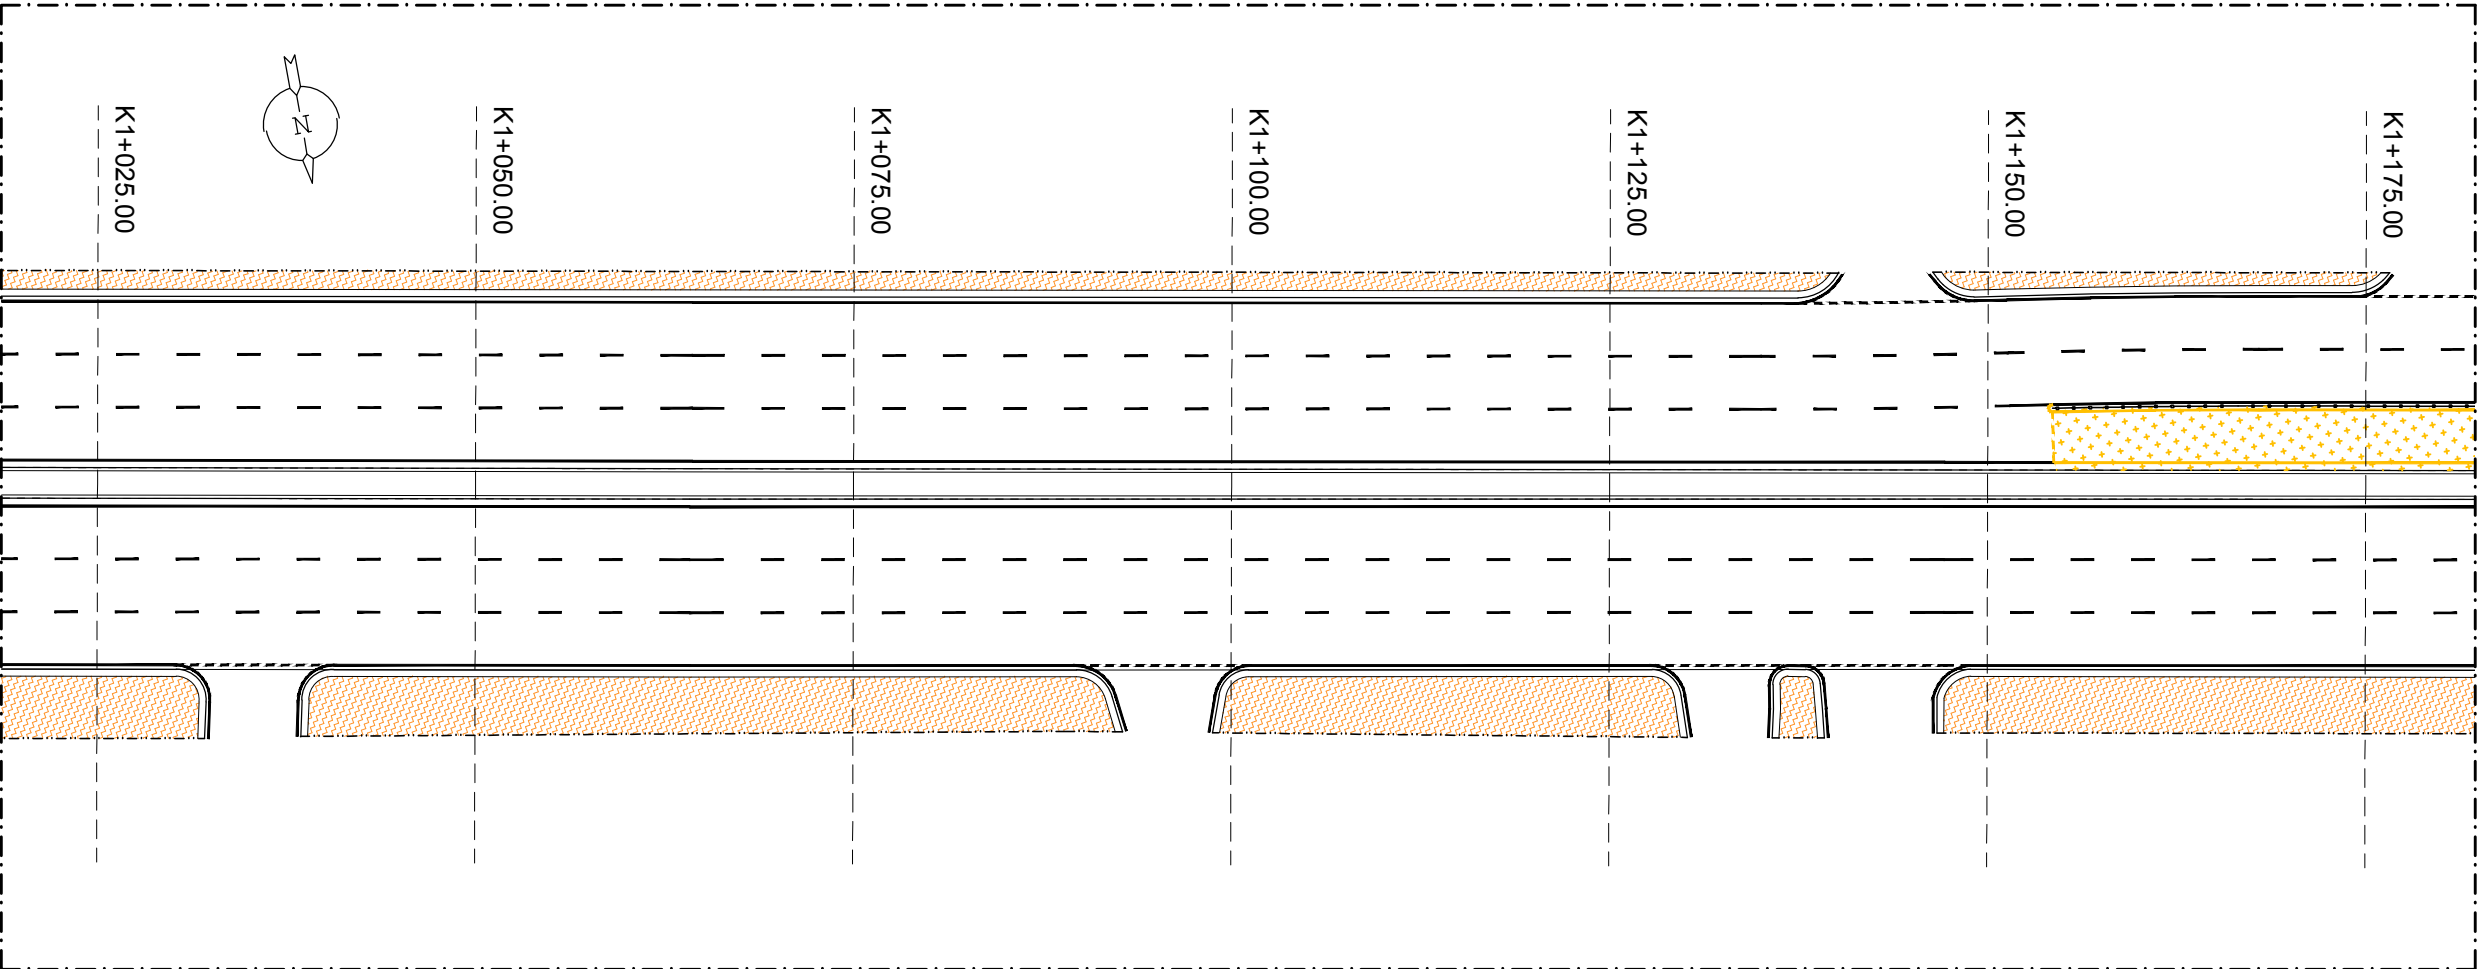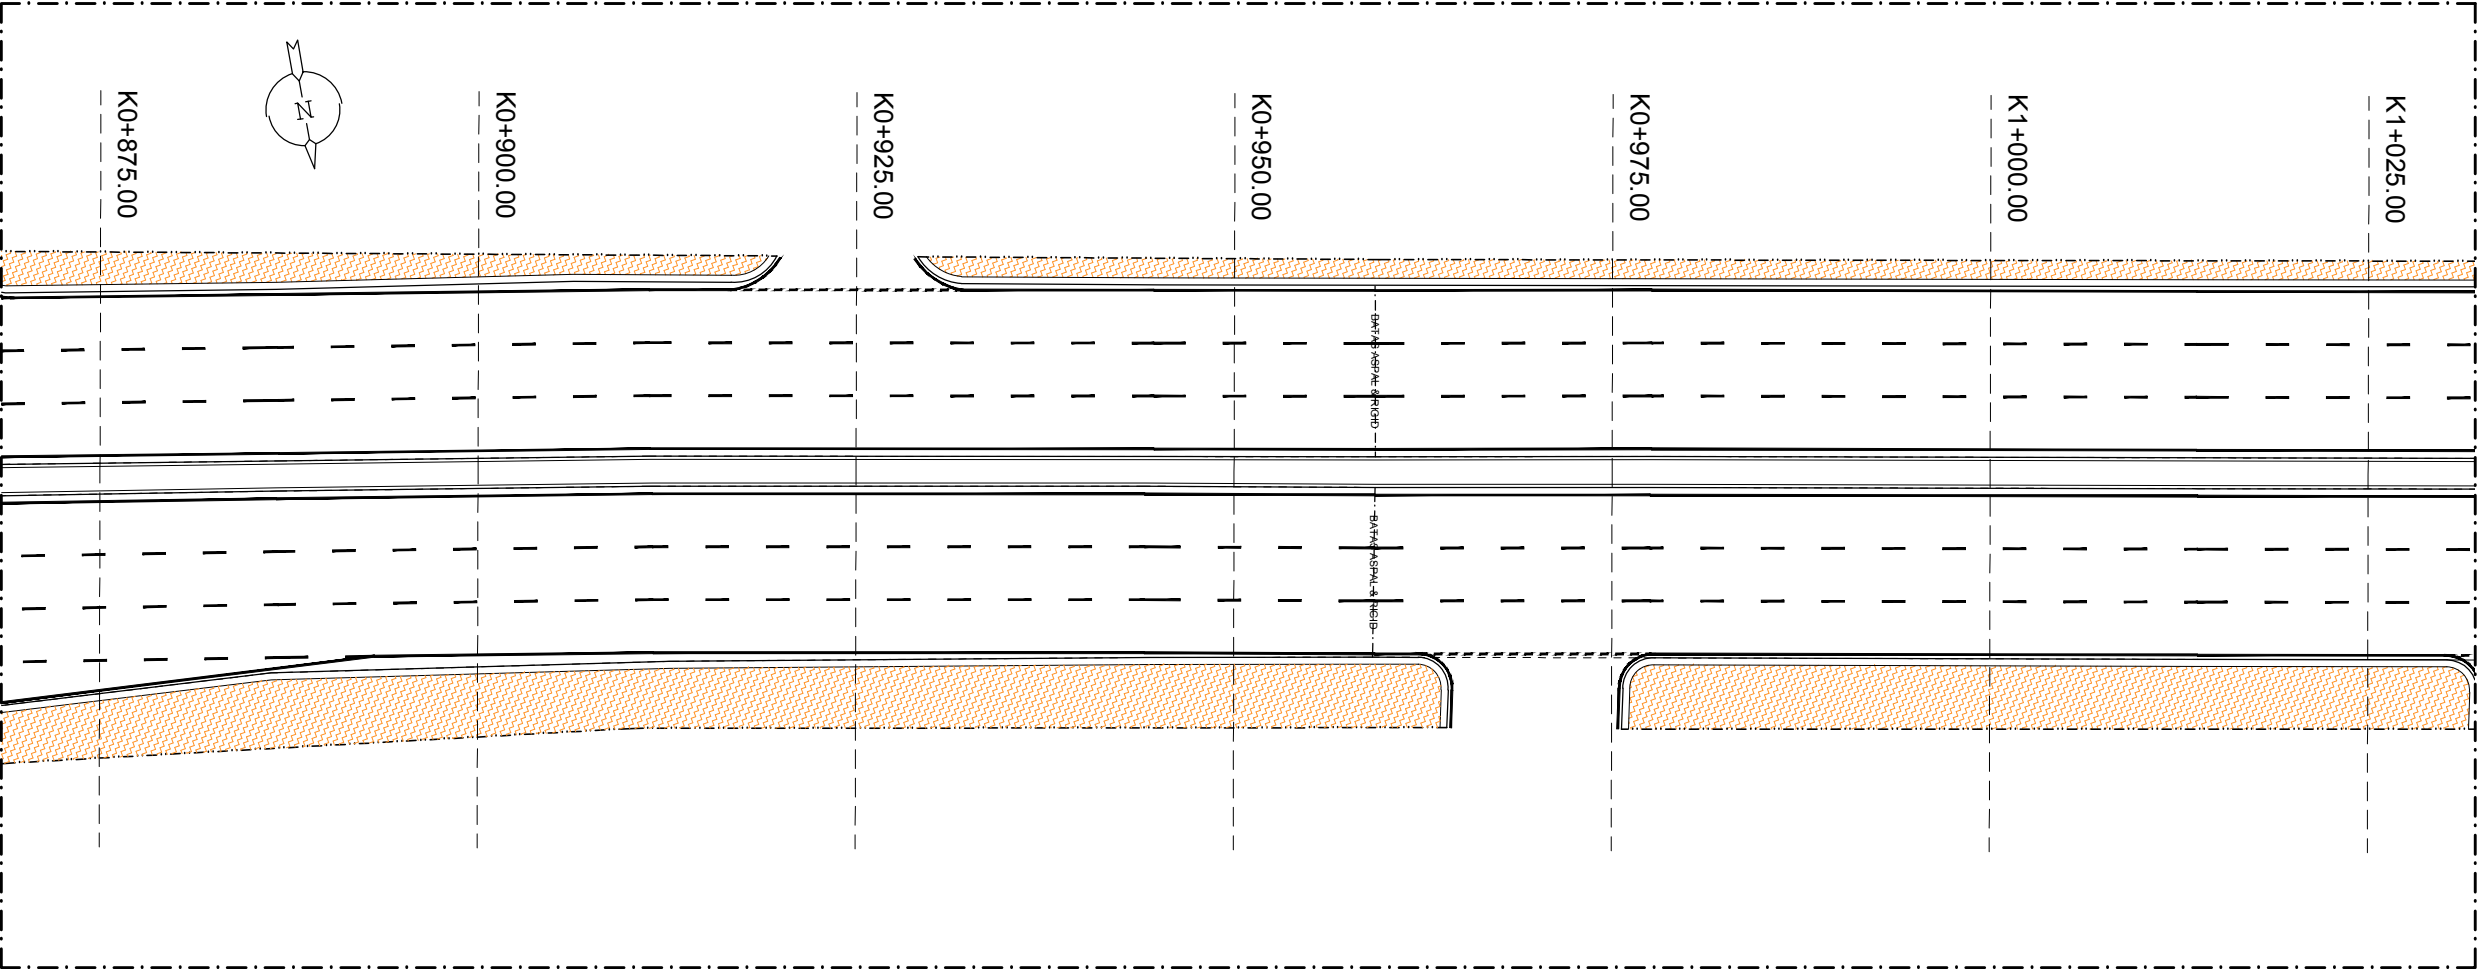

KETERANGAN

- BRT Station
- Modified Carriageway
- Platform Connection Passage
- Modified Dedicated Lane
- Bus Parking Area
- Milling & Covering
- Milling & Covering of Slope Adjustment
- Repair of Surface Couse of Sidewalk
- Milling & Covering (Dedicated Lane)
- Modified Sidewalk
- Landscape
- Pohon Eksisting

NAMA PEKERJAAN

PEMBANGUNAN BRT
METROPOLITAN MEBIDANG
PAKET FASILITAS JALUR ON
CORIDOR

PEMBERI TUGAS :



KEMENTRIAAAN PERHUBUNGAN
DIREKTORAT JENDERAL PERHUBUNGAN DARAT
DIREKTORAT ANGKUTAN JALAN

PPK

DISETUJUI & DIPERIKSA :

KONSULTAN SUPERVISI



.....

PENYEDIA JASA :



EKA RIZKY SUJONO
PROJECT MANAGER



		TTD.	TGL.
APPROVED			
CHECKED			
DRAWN			

SHOP DRAWING

NAMA GAMBAR :

LAYOUT BRT MEBIDANG
STA K0+875 S.D STA K1+175

REFERENCE :	STATUS	SKALA
RC10R-06	-	-
NOMOR GAMBAR :		
PP/INFRA1/226001/SD/LY/004	R.00	1 : 500

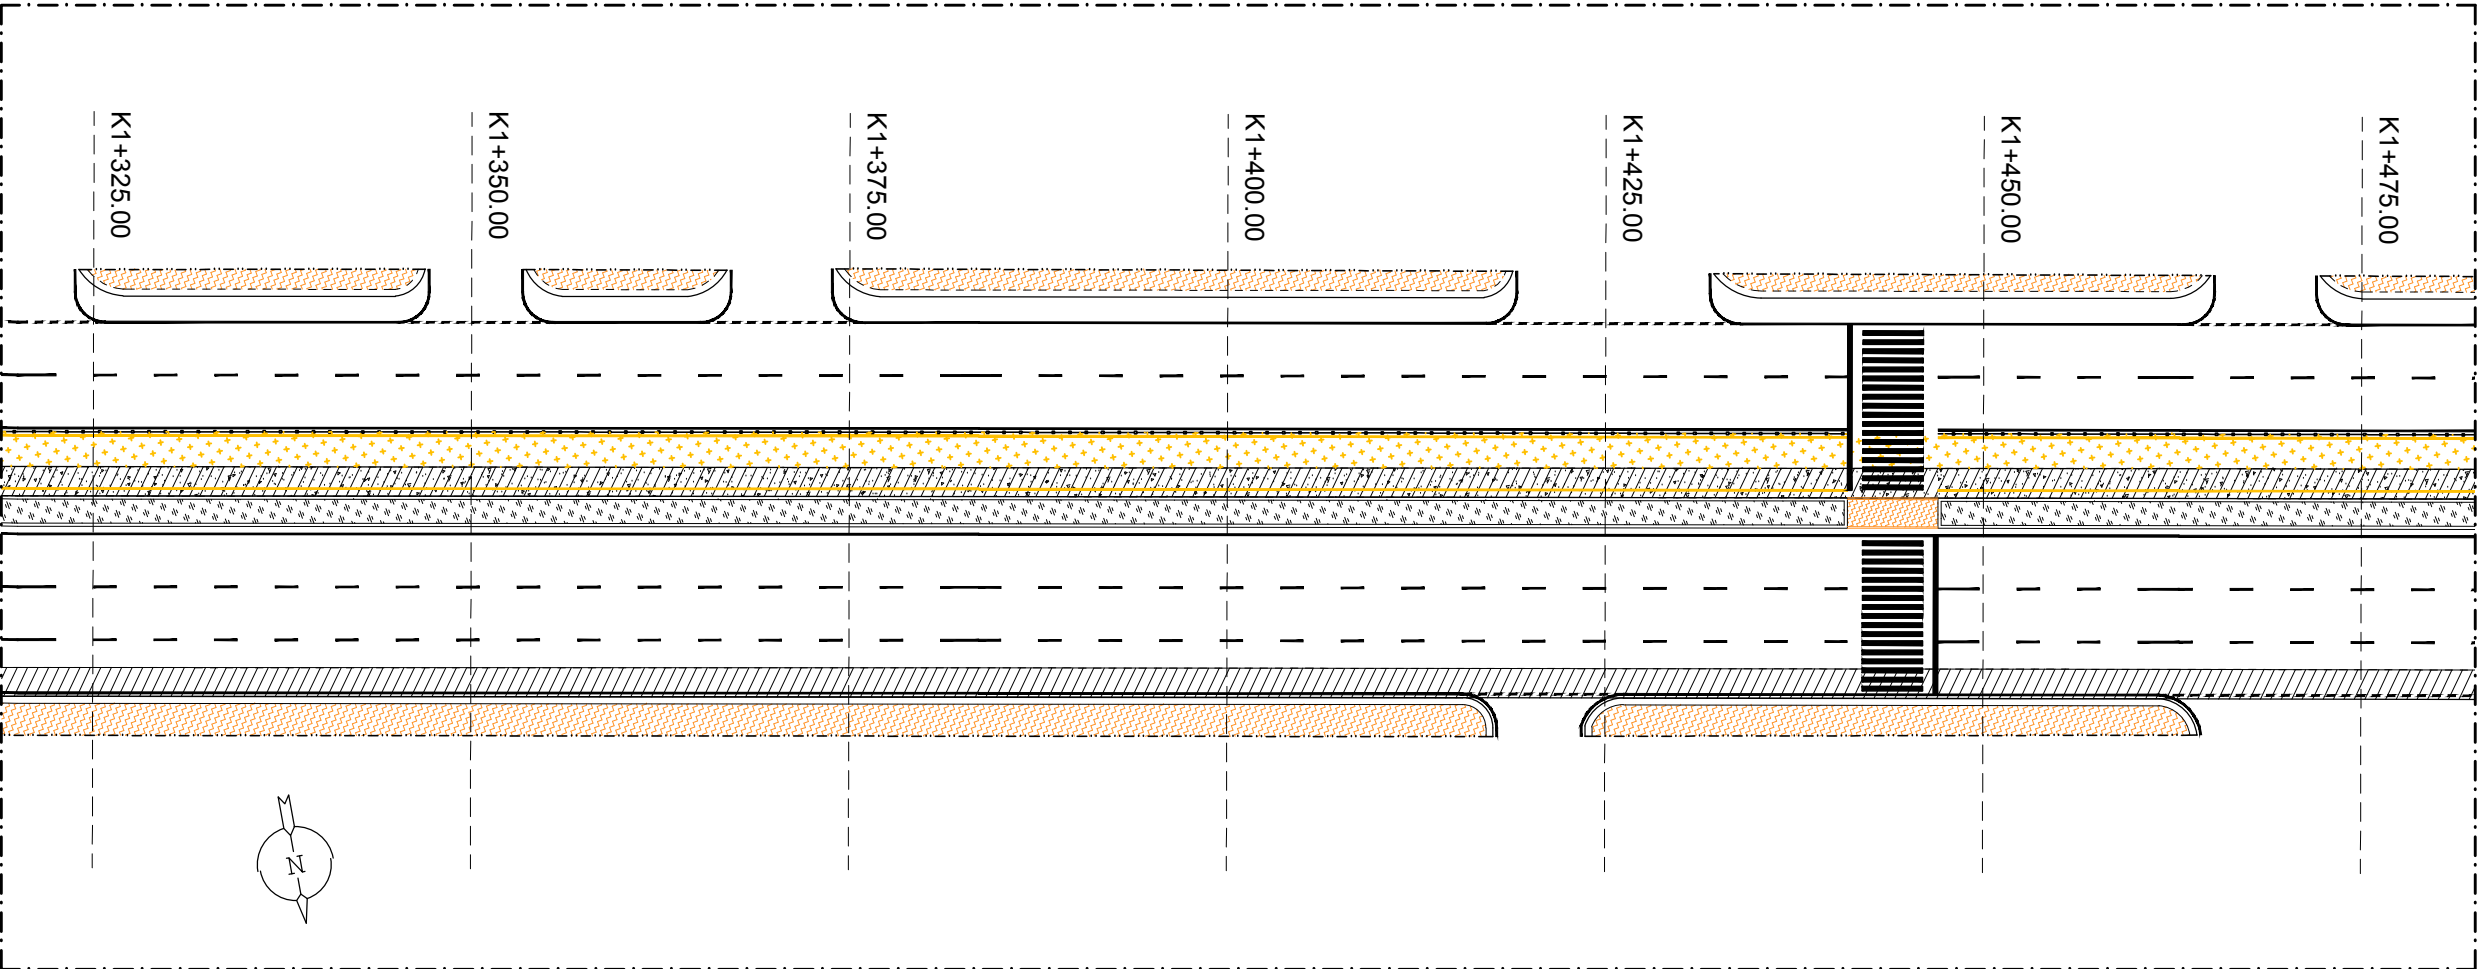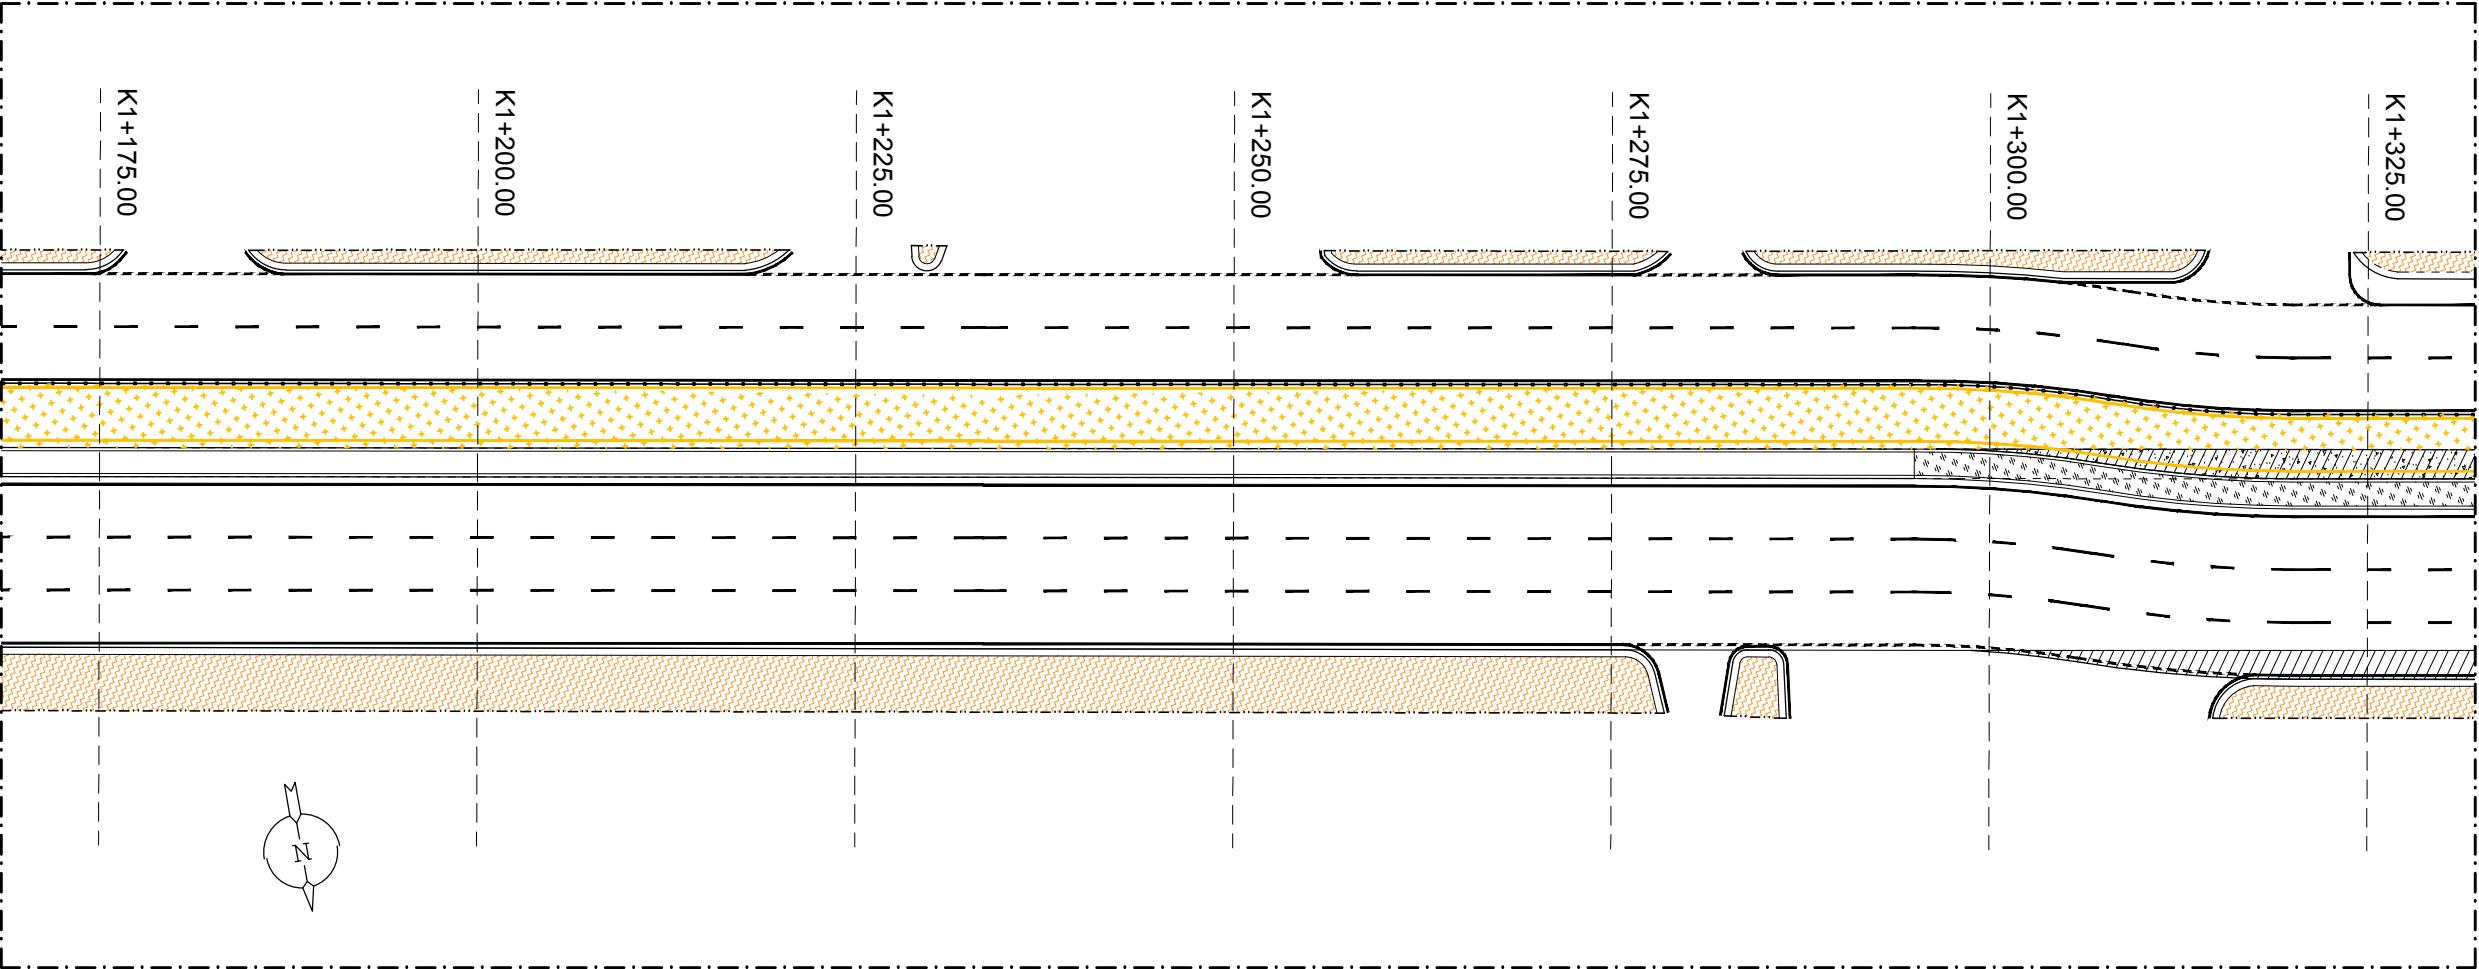

KETERANGAN

- BRT Station
- Modified Carriageway
- Platform Connection Passage
- Modified Dedicated Lane
- Bus Parking Area
- Milling & Covering
- Milling & Covering of Slope Adjustment
- Repair of Surface Couese of Sidewalk
- Milling & Covering (Dedicated Lane)
- Modified Sidewalk
- Landscape
- Pohon Eksisting

NAMA PEKERJAAN

PEMBANGUNAN BRT
METROPOLITAN MEBIDANG
PAKET FASILITAS JALUR ON
CORIDOR

PEMBERI TUGAS :



KEMENTRIAAAN PERHUBUNGAN
DIREKTORAT JENDERAL PERHUBUNGAN DARAT
DIREKTORAT ANGKUTAN JALAN

PPK

DISETUJUI & DIPERIKSA :

KONSULTAN SUPERVISI



.....

PENYEDIA JASA :



EKA RIZKY SUJONO
PROJECT MANAGER



		TTD.	TGL.
APPROVED			
CHECKED			
DRAWN			

SHOP DRAWING

NAMA GAMBAR :

LAYOUT BRT MEBIDANG
STA K1+175 S.D STA K1+475

REFERENCE :	STATUS	SKALA
RC10R-06	-	-
NOMOR GAMBAR :		
PP/INFRA1/226001/SD/LY/005	R.00	1 : 500

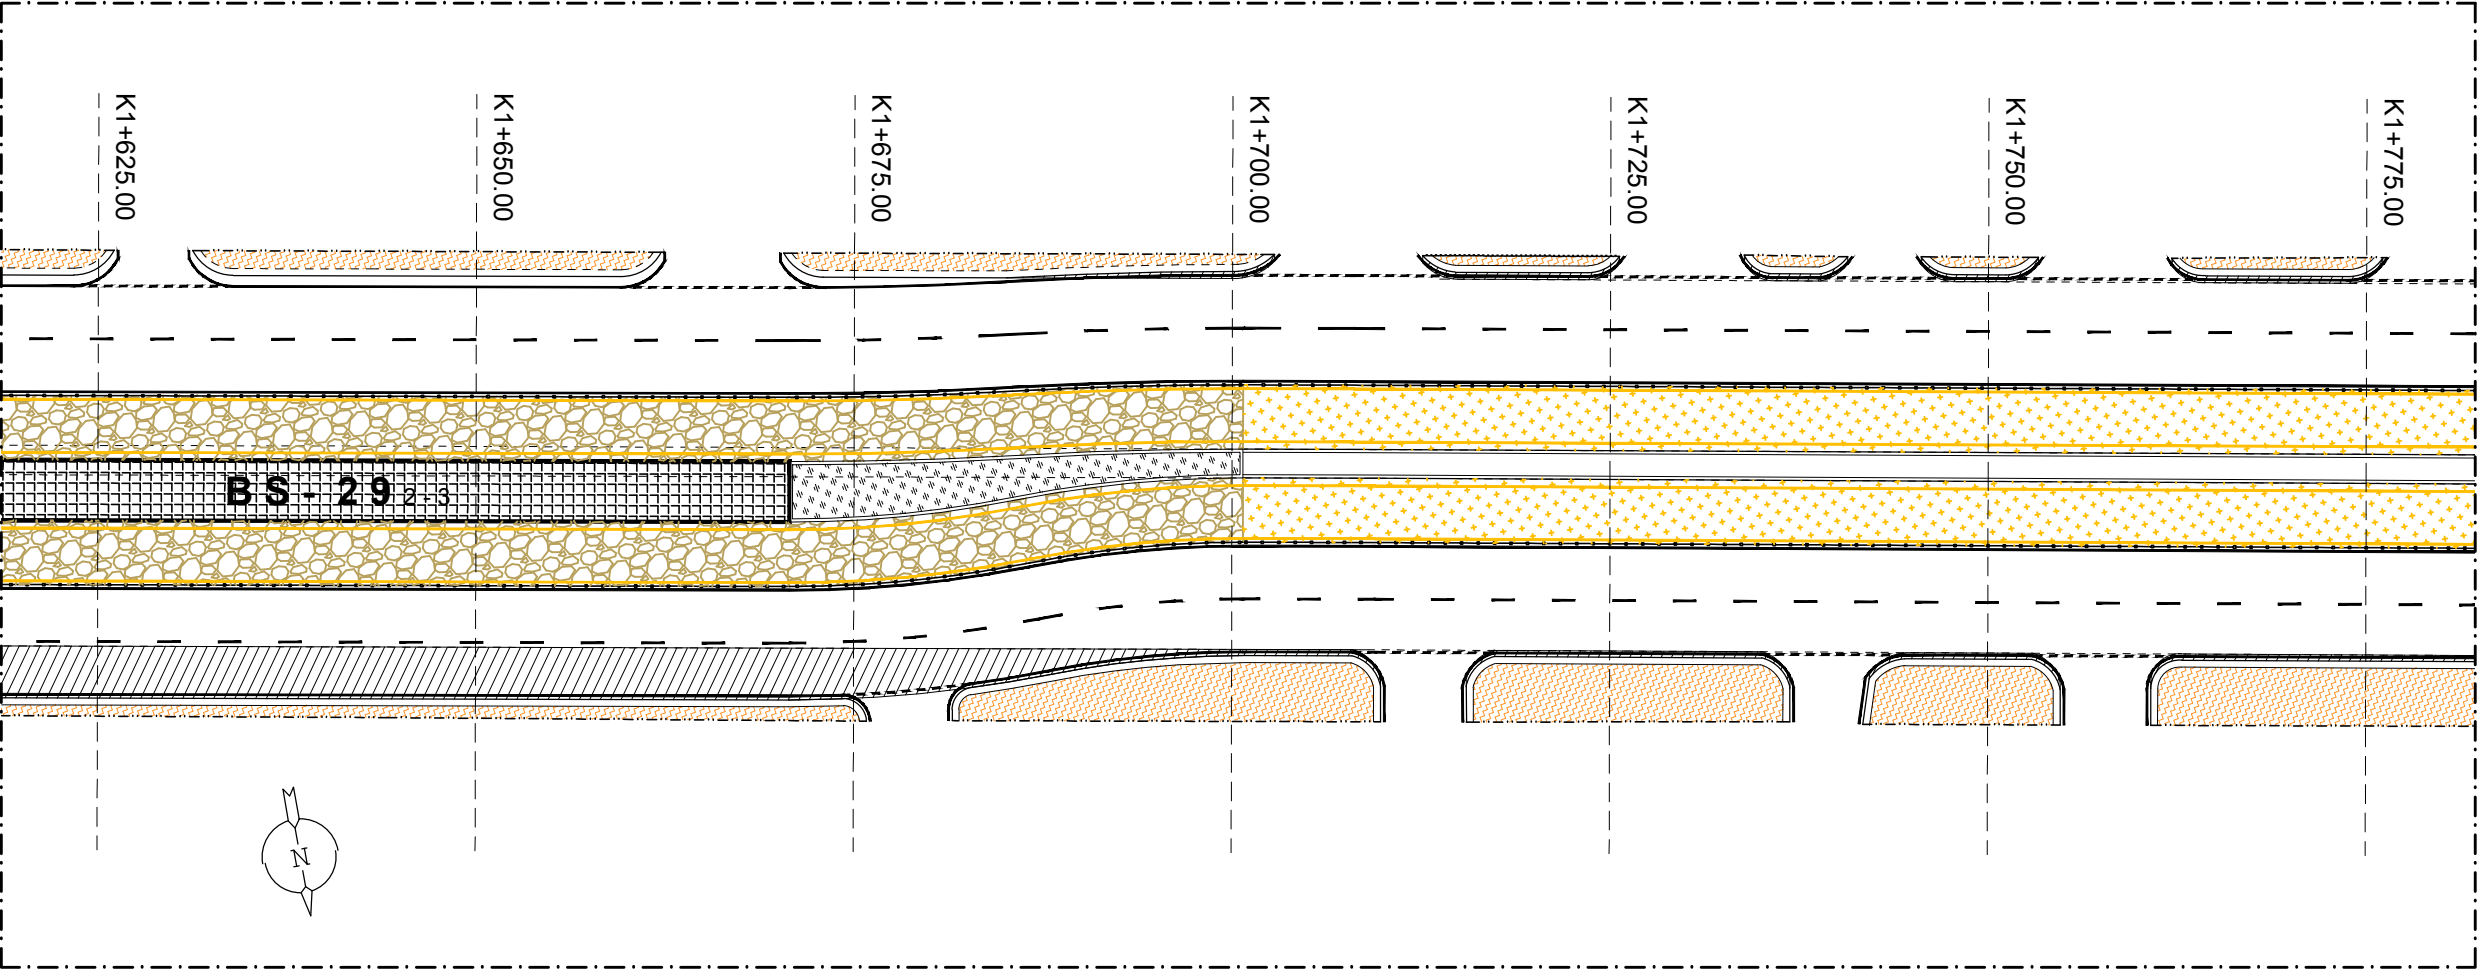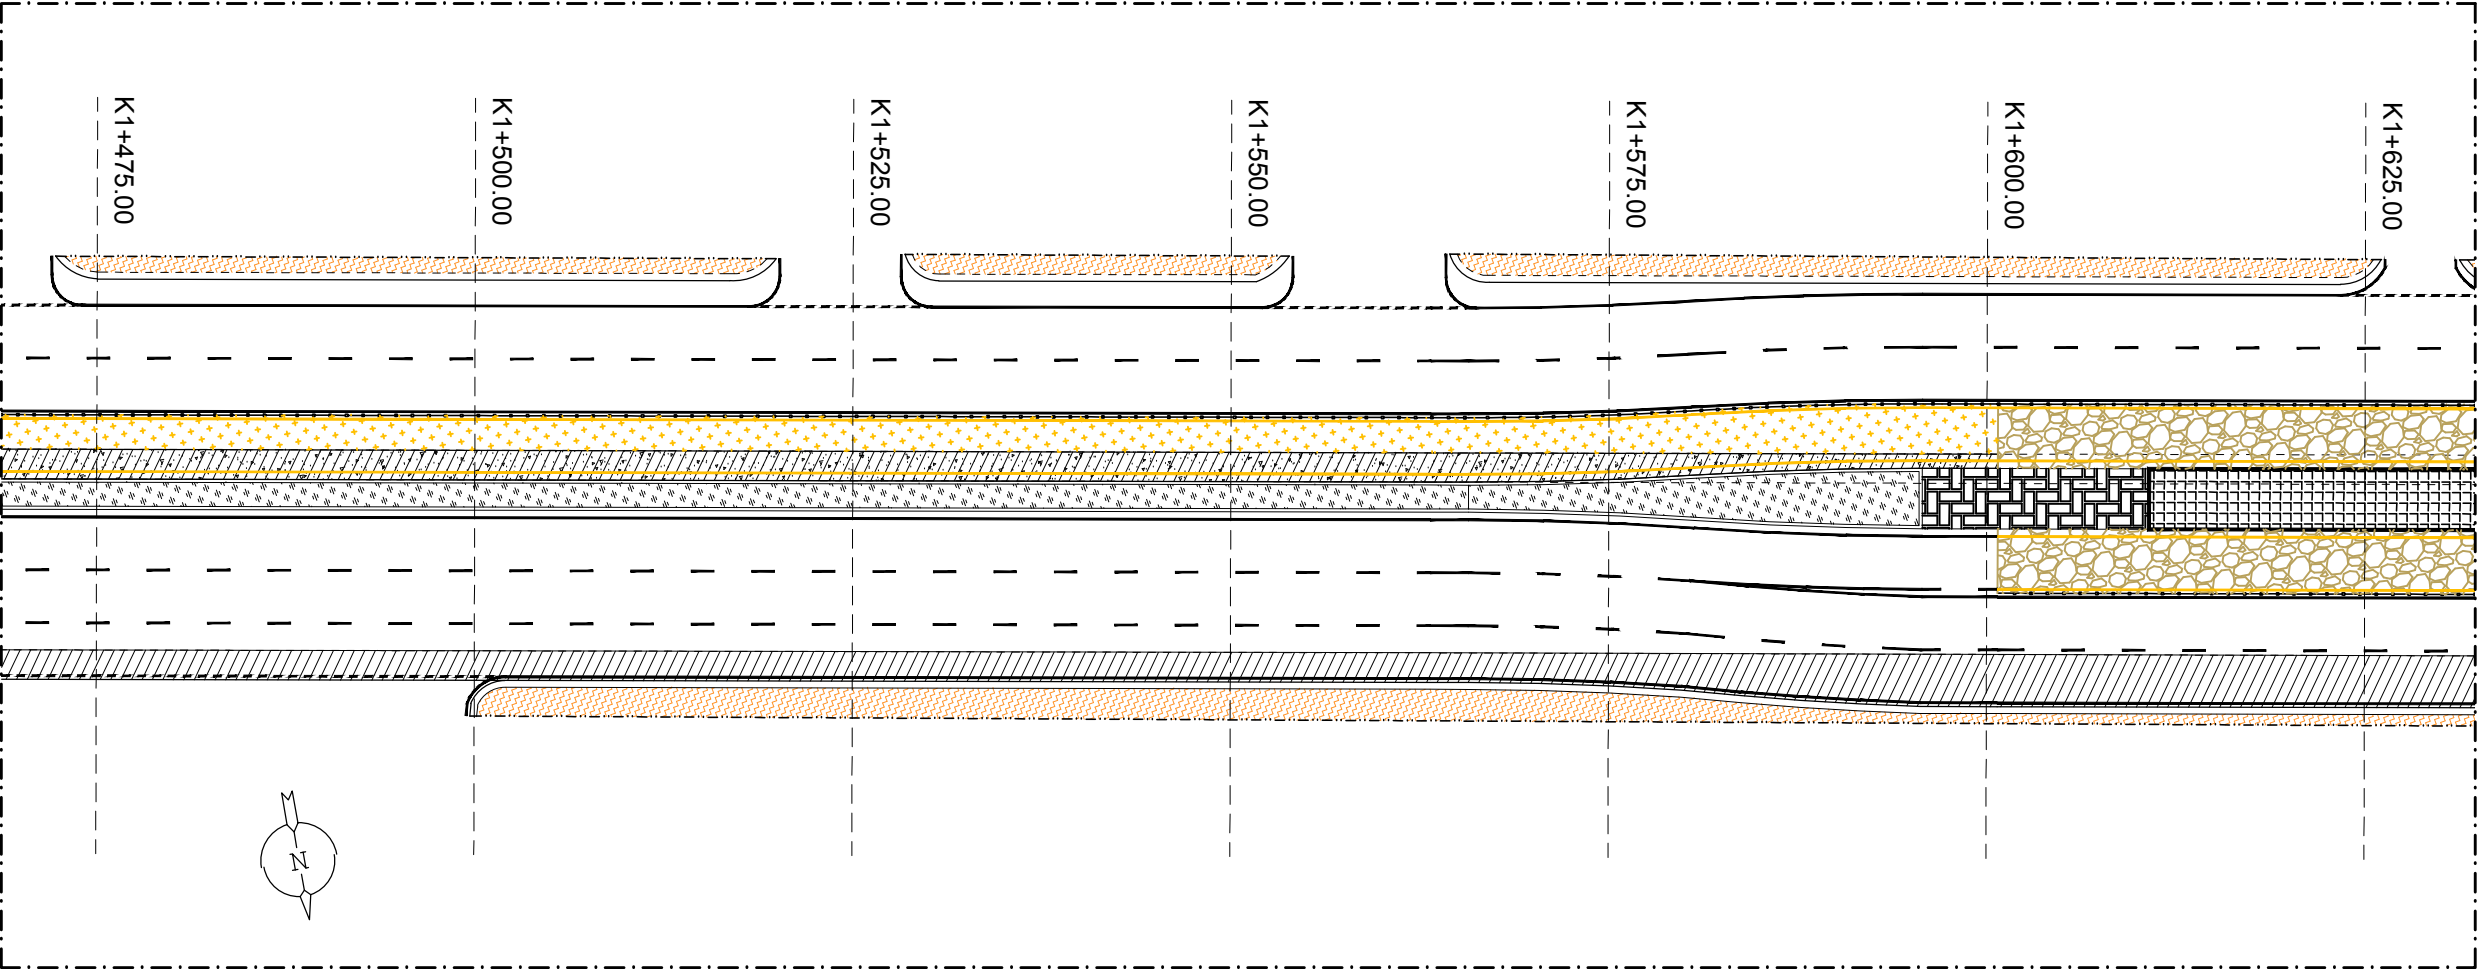

KETERANGAN

- BRT Station
- Modified Carriageway
- Platform Connection Passage
- Modified Dedicated Lane
- Bus Parking Area
- Milling & Covering
- Milling & Covering of Slope Adjustment
- Repair of Surface Couose of Sidewalk
- Milling & Covering (Dedicated Lane)
- Modified Sidewalk
- Landscape
- Pohon Eksisting

NAMA PEKERJAAN

PEMBANGUNAN BRT
METROPOLITAN MEBIDANG
PAKET FASILITAS JALUR ON
CORIDOR

PEMBERI TUGAS :



KEMENTRIAAAN PERHUBUNGAN
DIREKTORAT JENDERAL PERHUBUNGAN DARAT
DIREKTORAT ANGKUTAN JALAN

PPK

DISETUJUI & DIPERIKSA :

KONSULTAN SUPERVISI



PENYEDIA JASA :



EKA RIZKY SUJONO
PROJECT MANAGER



		TTD.	TGL.
APPROVED			
CHECKED			
DRAWN			

SHOP DRAWING

NAMA GAMBAR :

LAYOUT BRT MEBIDANG
STA K1+475 S.D STA K1+775

REFERENCE :	STATUS	SKALA
RC10R-06	-	-
NOMOR GAMBAR :		
PP/INFRA1/226001/SD/LY/006	R.00	1 : 500

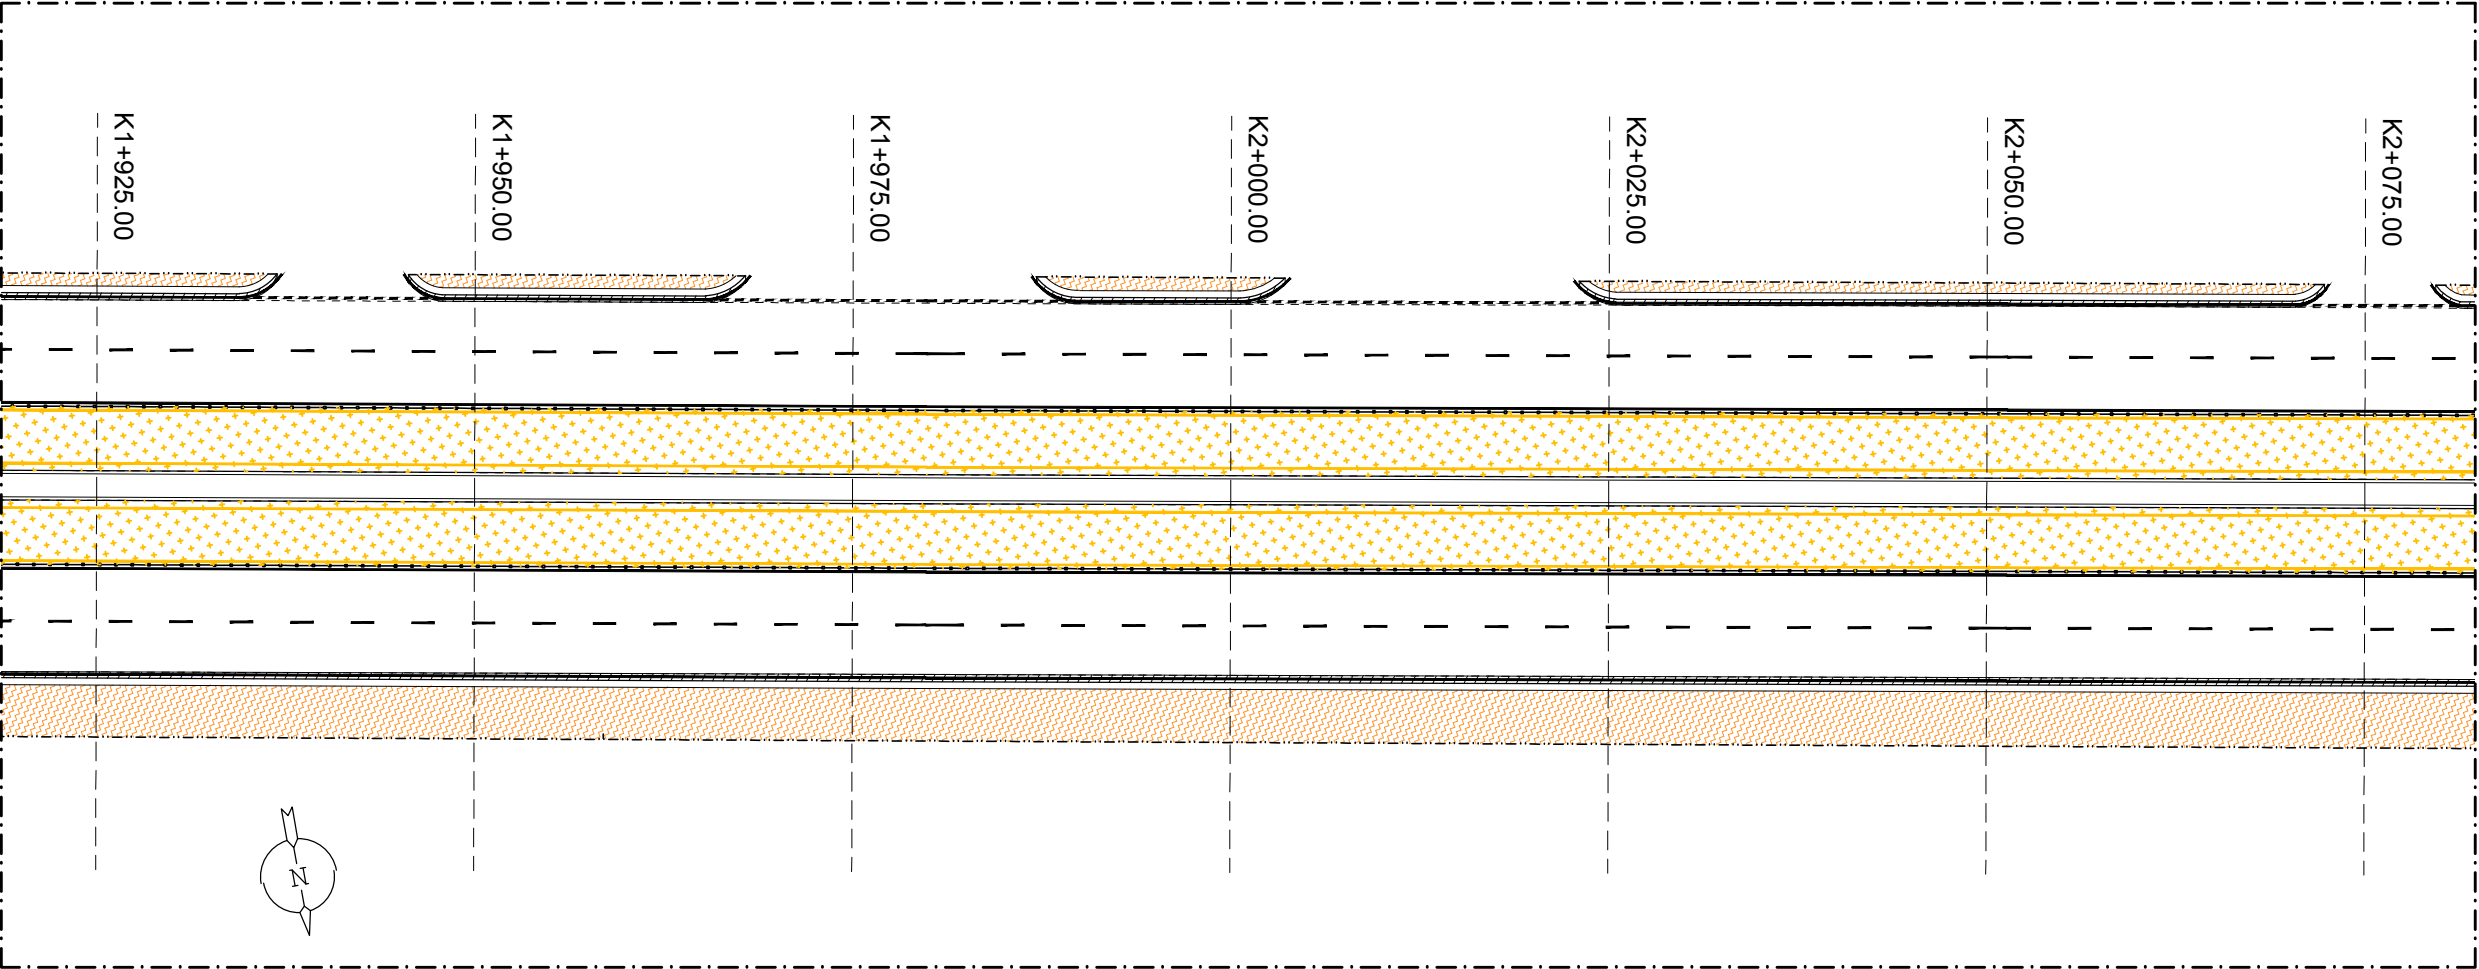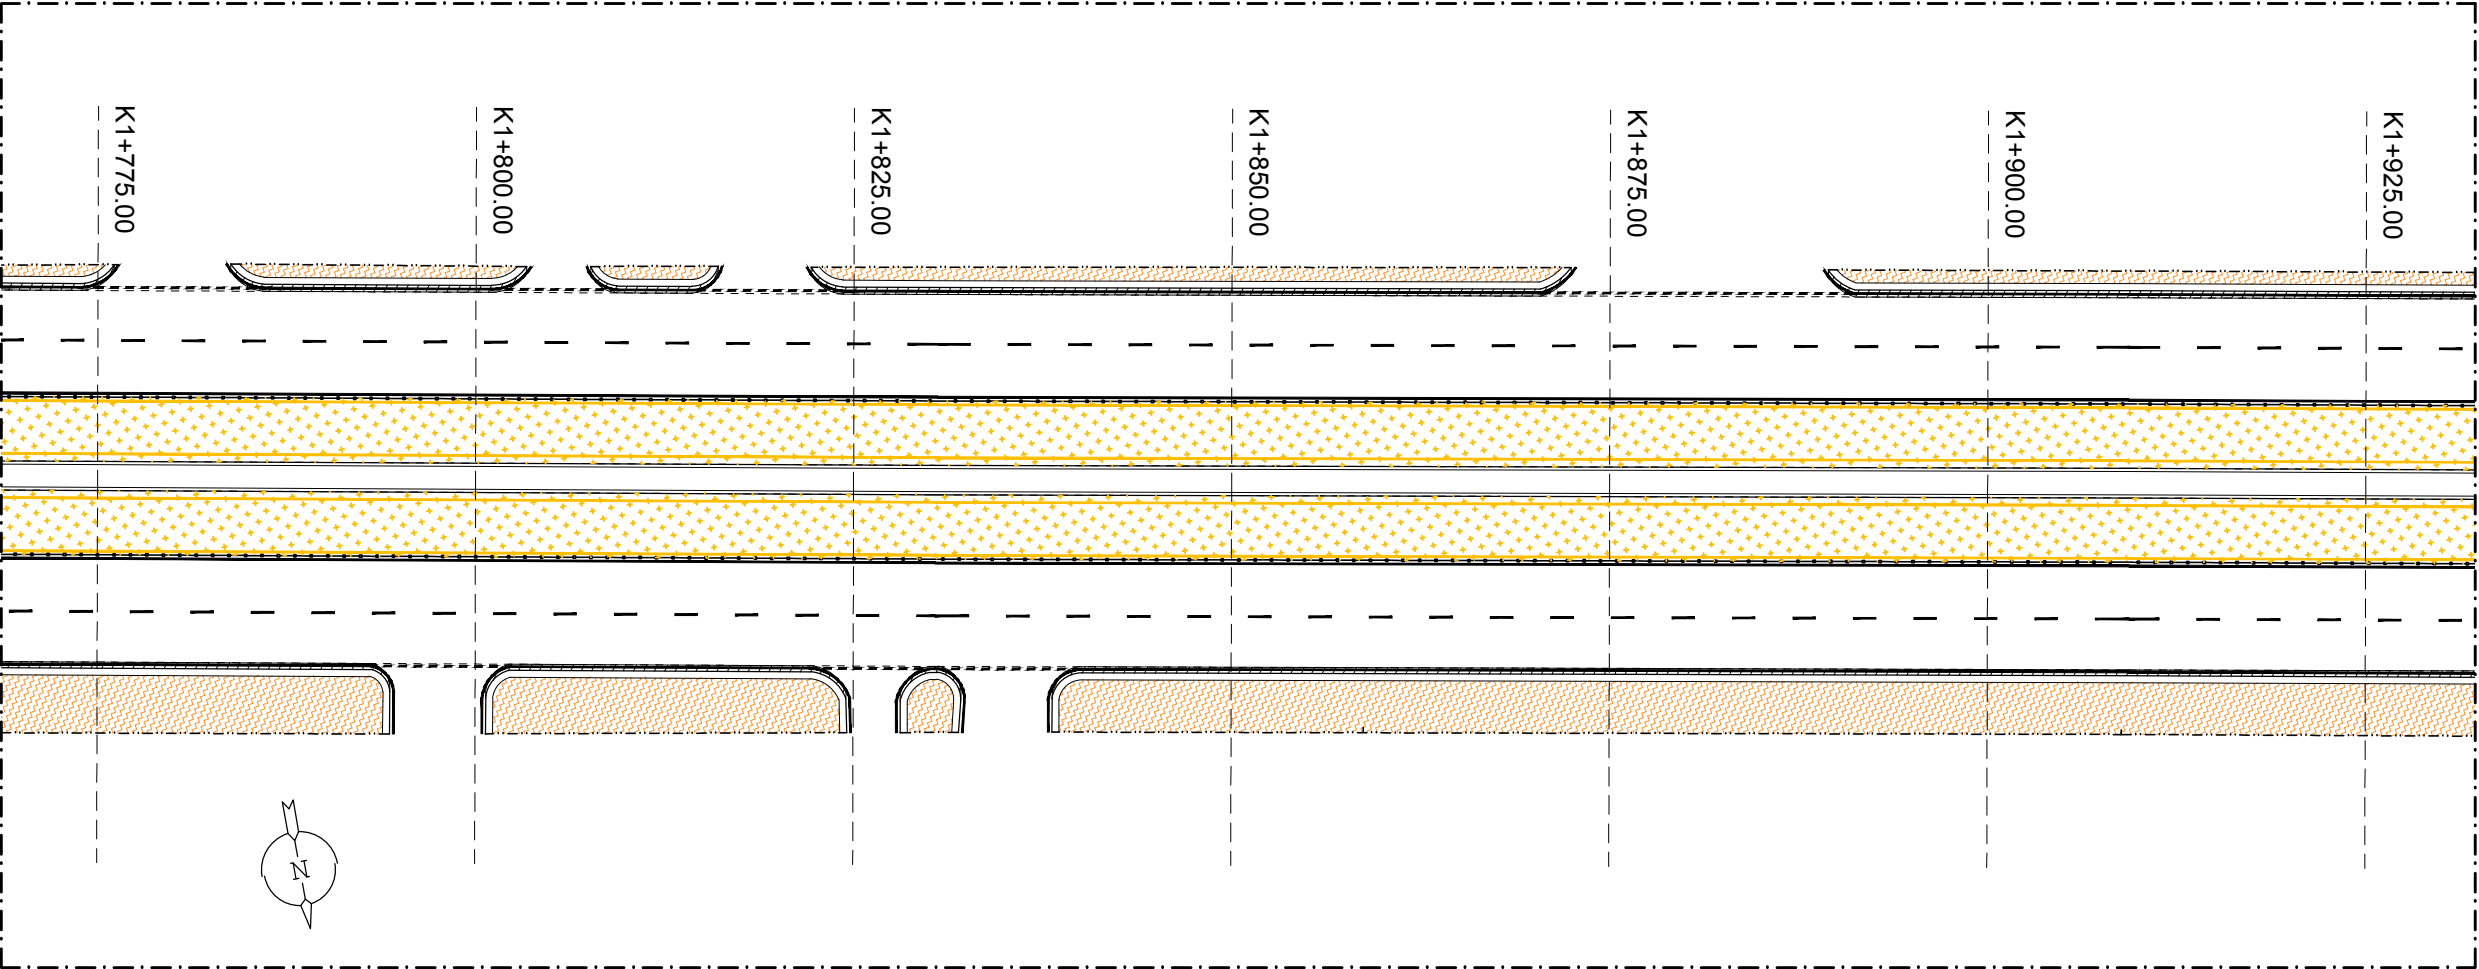

KETERANGAN

- BRT Station

Modified Carriageway

Platform Connection Passage

Modified Dedicated Lane

Bus Parking Area

Milling & Covering

Milling & Covering of Slope Adjustment

Repair of Surface Couese of Sidewalk

Milling & Covering (Dedicated Lane)
- Modified Sidewalk

Landscape

Pohon Eksisting

NAMA PEKERJAAN

PEMBANGUNAN BRT
METROPOLITAN MEBIDANG
PAKET FASILITAS JALUR ON
CORIDOR

PEMBERI TUGAS :



KEMENTRIAAAN PERHUBUNGAN
DIREKTORAT JENDERAL PERHUBUNGAN DARAT
DIREKTORAT ANGKUTAN JALAN

PPK

DISETUJUI & DIPERIKSA :

KONSULTAN SUPERVISI



PENYEDIA JASA :



EKA RIZKY SUJONO
PROJECT MANAGER



		TTD.	TGL.
APPROVED			
CHECKED			
DRAWN			

SHOP DRAWING

NAMA GAMBAR :

LAYOUT BRT MEBIDANG
STA K1+775 S.D STA K2+075

REFERENCE :	STATUS	SKALA
RC10R-06	-	-
NOMOR GAMBAR :		
PP/INFRA1/226001/SD/LY/007	R.00	1 : 500

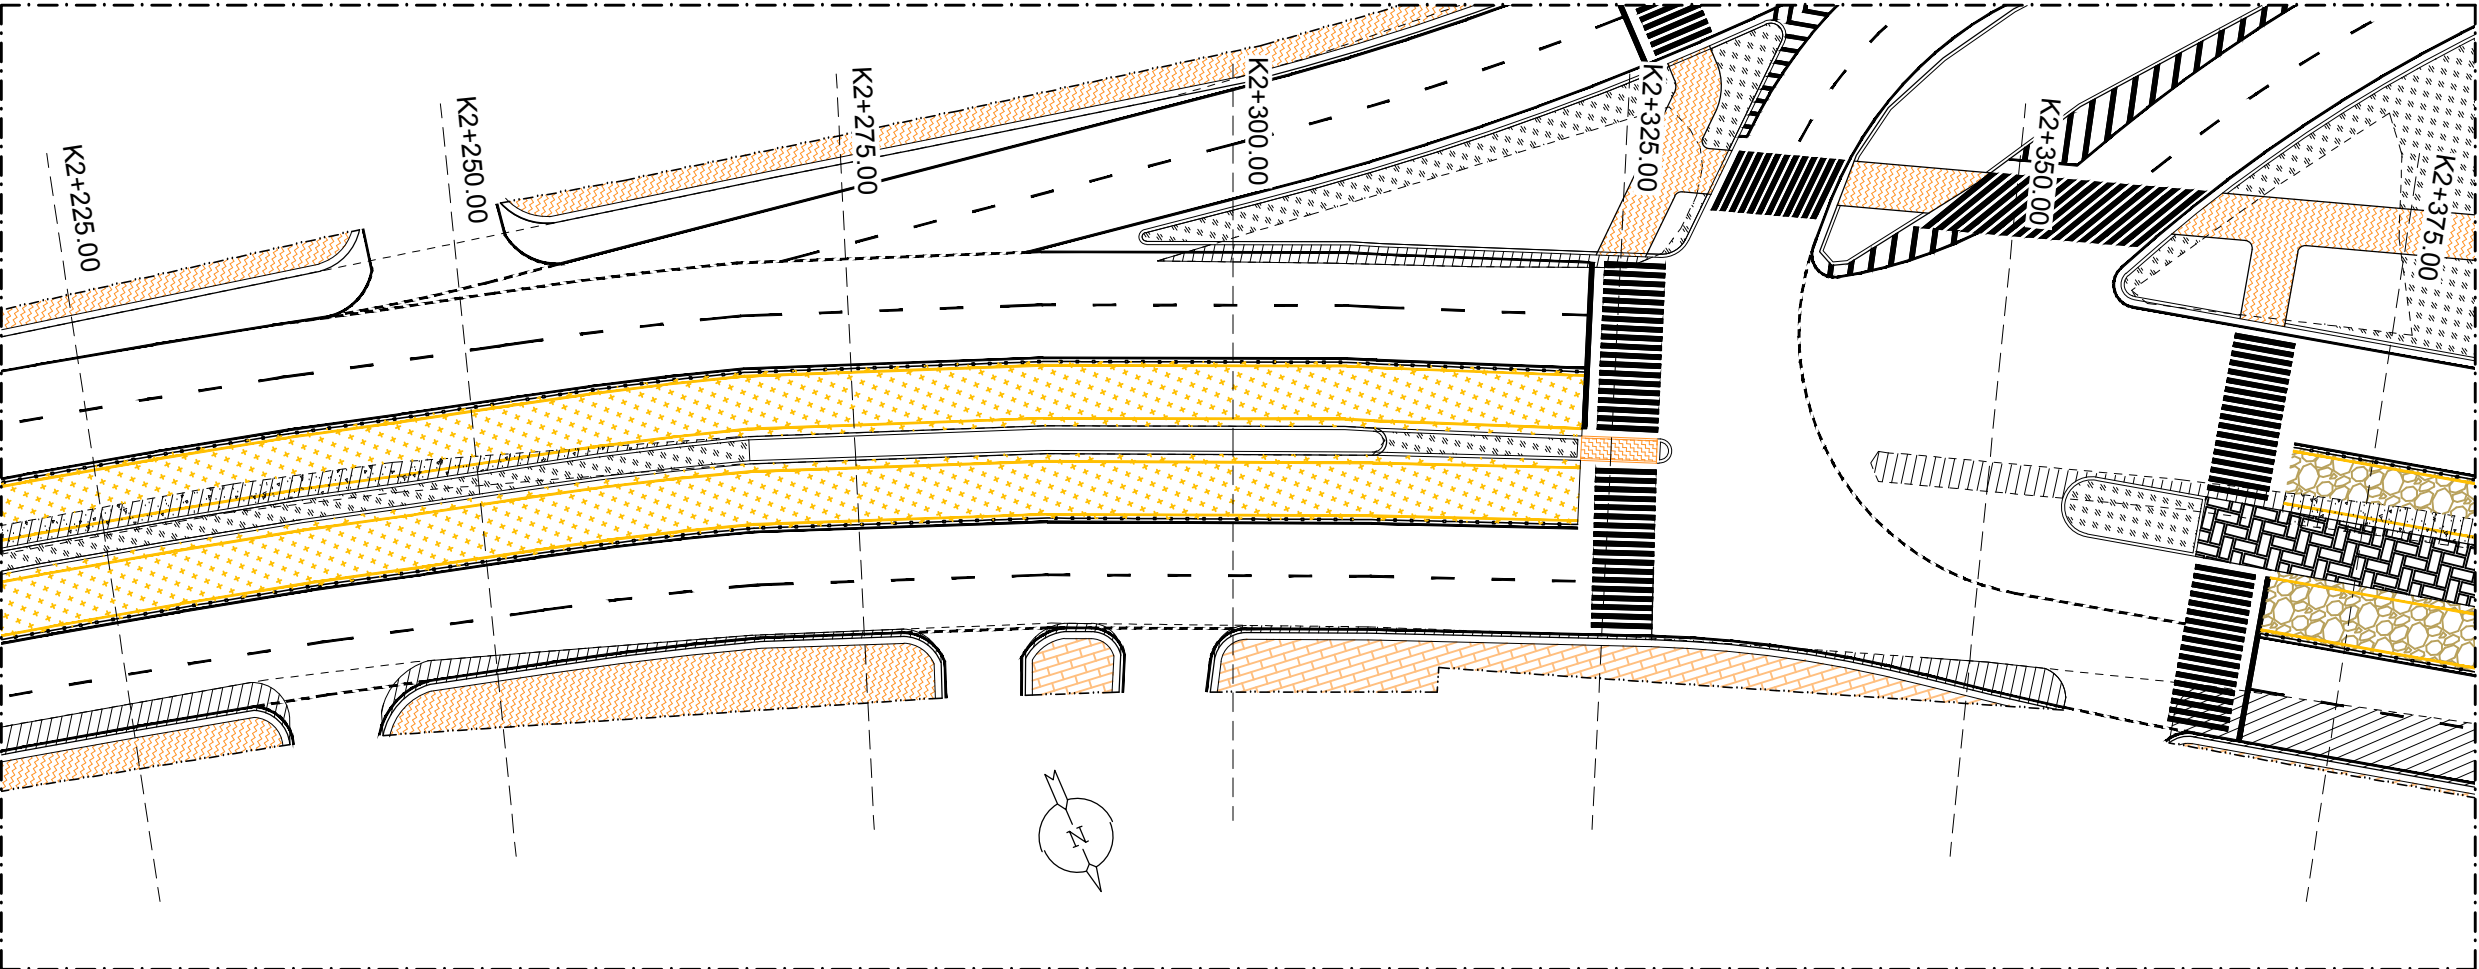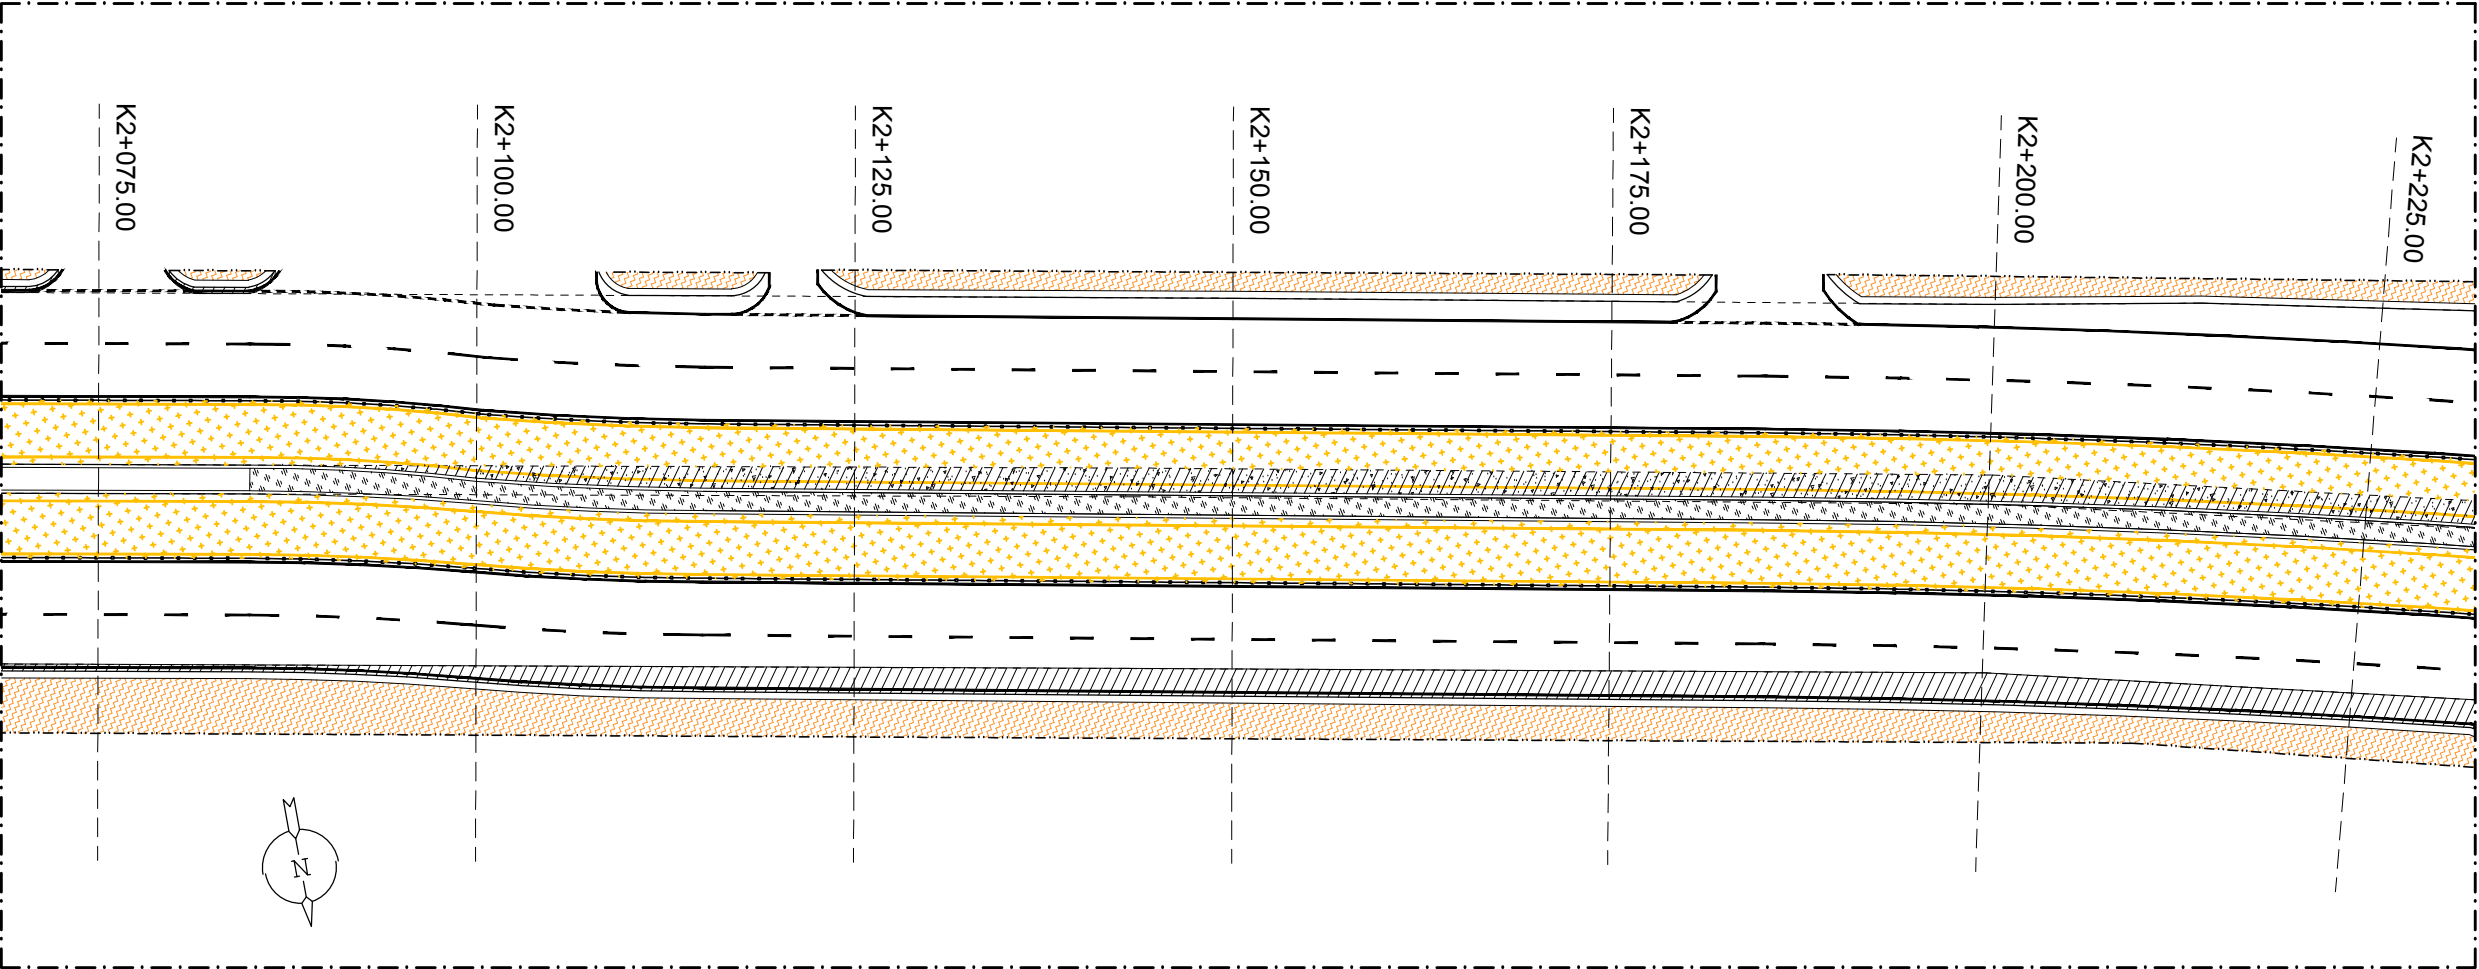

KETERANGAN

- | | | | |
|--|--|--|-------------------|
| | BRT Station | | Modified Sidewalk |
| | Modified Carriageway | | Landscape |
| | Platform Connection Passage | | Pohon Eksisting |
| | Modified Dedicated Lane | | |
| | Bus Parking Area | | |
| | Milling & Covering | | |
| | Milling & Covering of Slope Adjustment | | |
| | Repair of Surface Couse of Sidewalk | | |
| | Milling & Covering (Dedicated Lane) | | |

NAMA PEKERJAAN

PEMBANGUNAN BRT
METROPOLITAN MEBIDANG
PAKET FASILITAS JALUR ON
CORIDOR

PEMBERI TUGAS :



KEMENTRIAN PERHUBUNGAN
DIREKTORAT JENDERAL PERHUBUNGAN DARAT
DIREKTORAT ANGKUTAN JALAN

PPK

DISETUJUI & DIPERIKSA :

KONSULTAN SUPERVISI



PENYEDIA JASA :



EKA RIZKY SUJONO
PROJECT MANAGER



		TTD.	TGL.
APPROVED			
CHECKED			
DRAWN			

SHOP DRAWING

NAMA GAMBAR :

LAYOUT BRT MEBIDANG
STA K2+075 S.D STA K2+375

REFERENCE :	STATUS	SKALA
RC10R-06	-	-
NOMOR GAMBAR :		
PP/INFRA1/226001/SD/LY/008	R.00	1 : 500

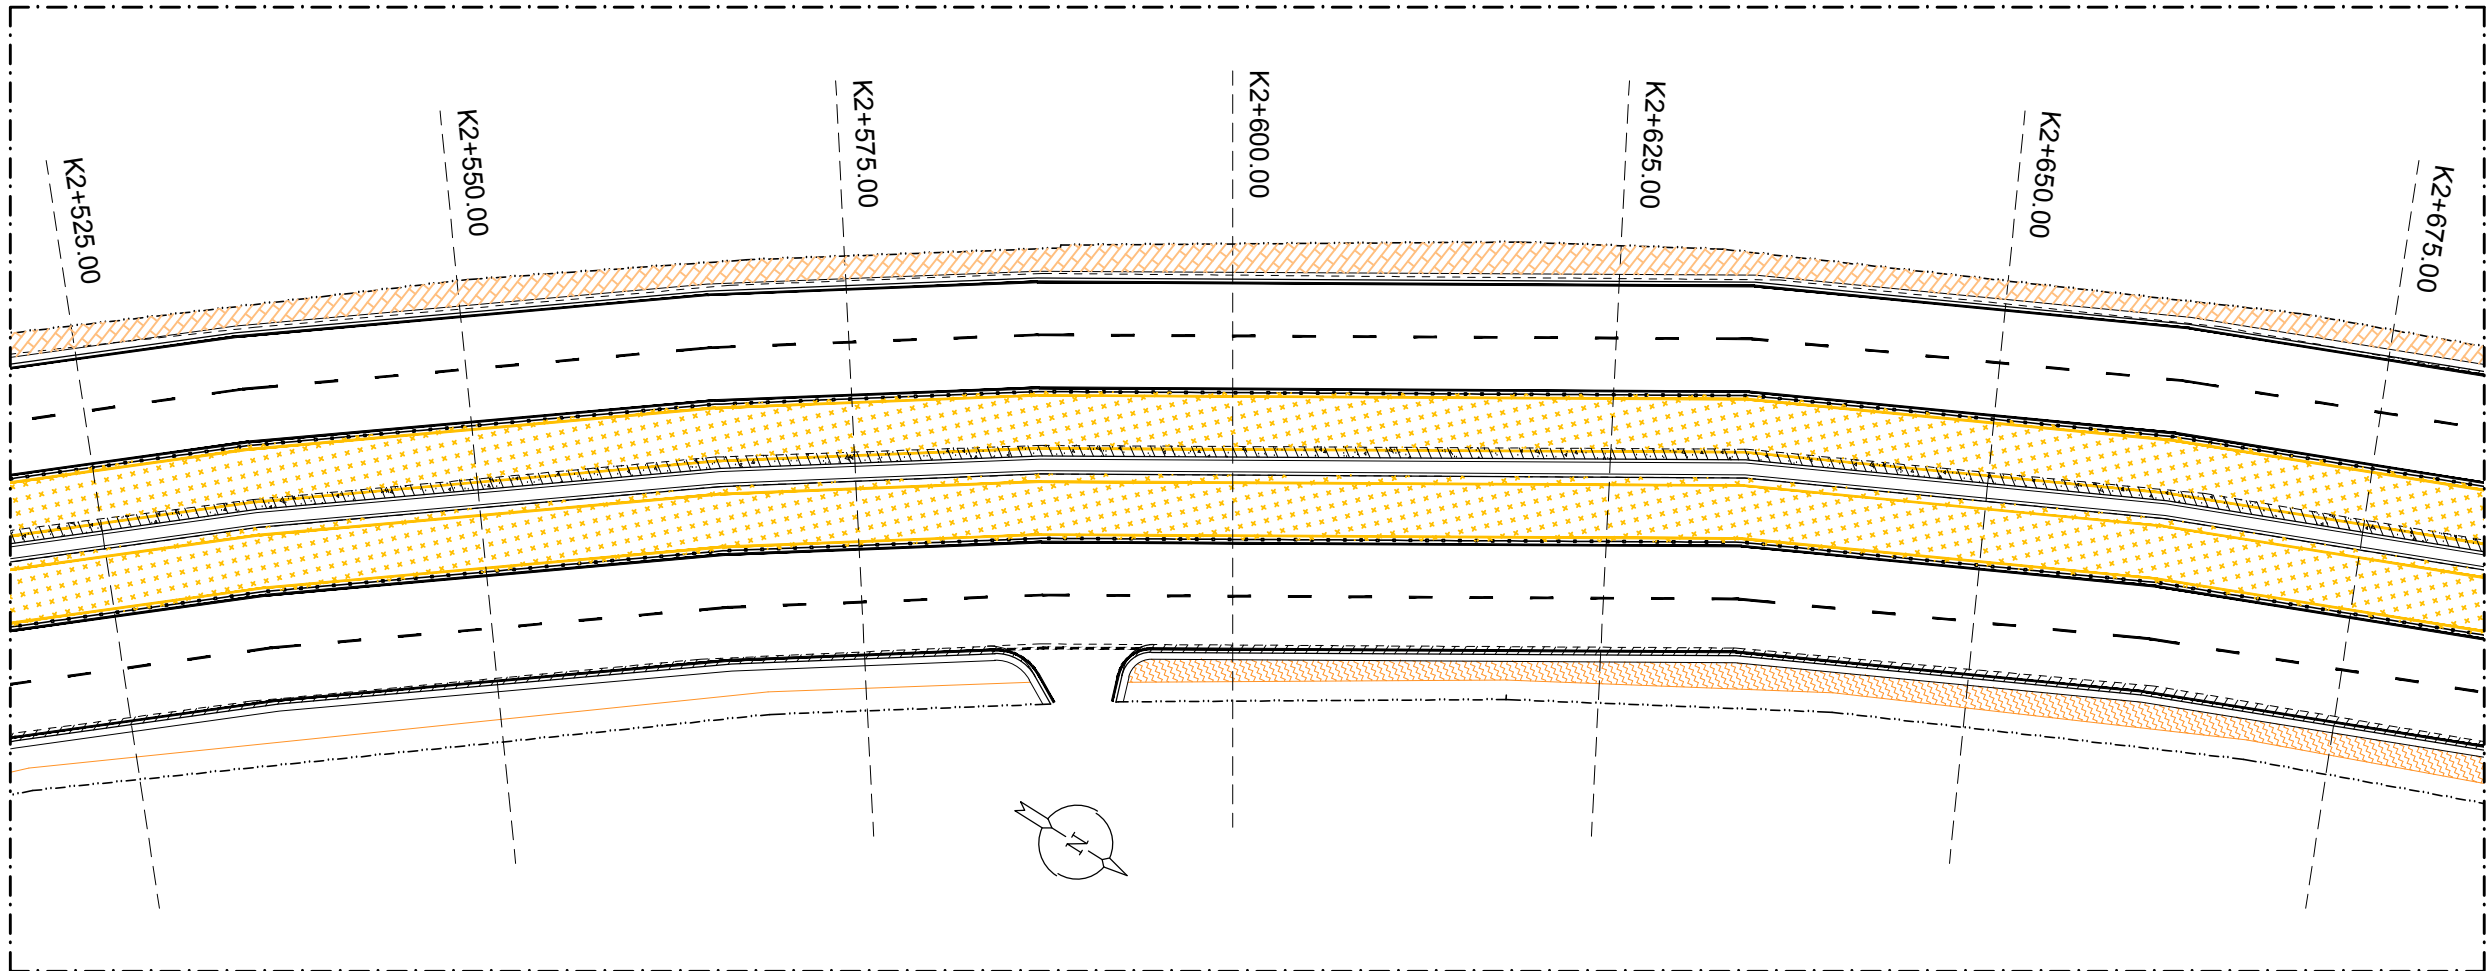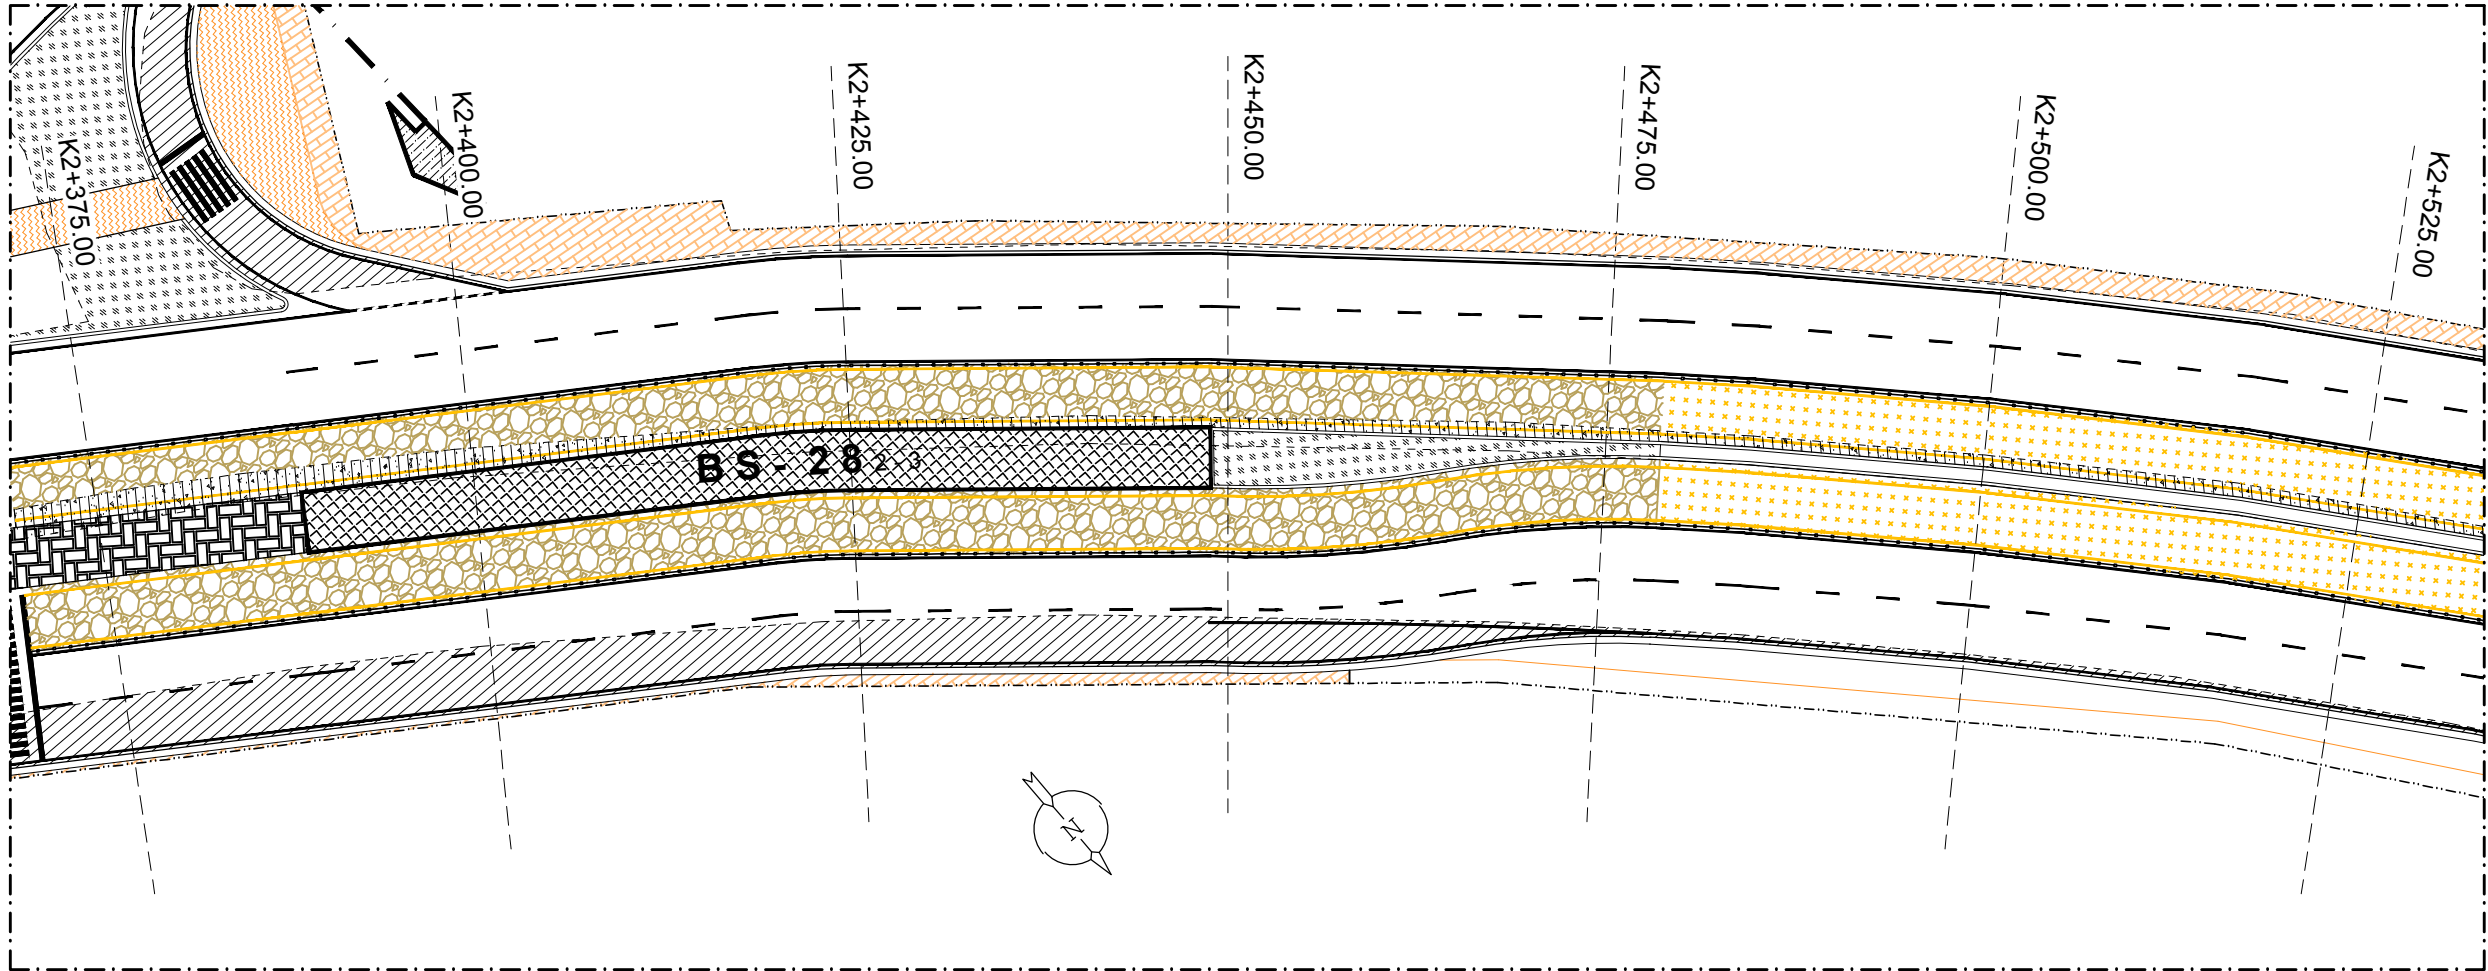

KETERANGAN

- BRT Station

Modified Carriageway

Platform Connection Passage

Modified Dedicated Lane

Bus Parking Area

Milling & Covering

Milling & Covering of Slope Adjustment

Repair of Surface Couese of Sidewalk

Milling & Covering (Dedicated Lane)
- Modified Sidewalk

Landscape

Pohon Eksisting

NAMA PEKERJAAN

PEMBANGUNAN BRT
METROPOLITAN MEBIDANG
PAKET FASILITAS JALUR ON
CORIDOR

PEMBERI TUGAS :



KEMENTRIAN PERHUBUNGAN
DIREKTORAT JENDERAL PERHUBUNGAN DARAT
DIREKTORAT ANGKUTAN JALAN

PPK

DISETUJUI & DIPERIKSA :

KONSULTAN SUPERVISI



PENYEDIA JASA :



EKA RIZKY SUJONO
PROJECT MANAGER



		TTD.	TGL.
APPROVED			
CHECKED			
DRAWN			

SHOP DRAWING

NAMA GAMBAR :

LAYOUT BRT MEBIDANG
STA K2+375 S.D STA K2+675

REFERENCE :	STATUS	SKALA
RC10R-06	-	-
NOMOR GAMBAR :		
PP/INFRA1/226001/SD/LY/009	R.00	1 : 500

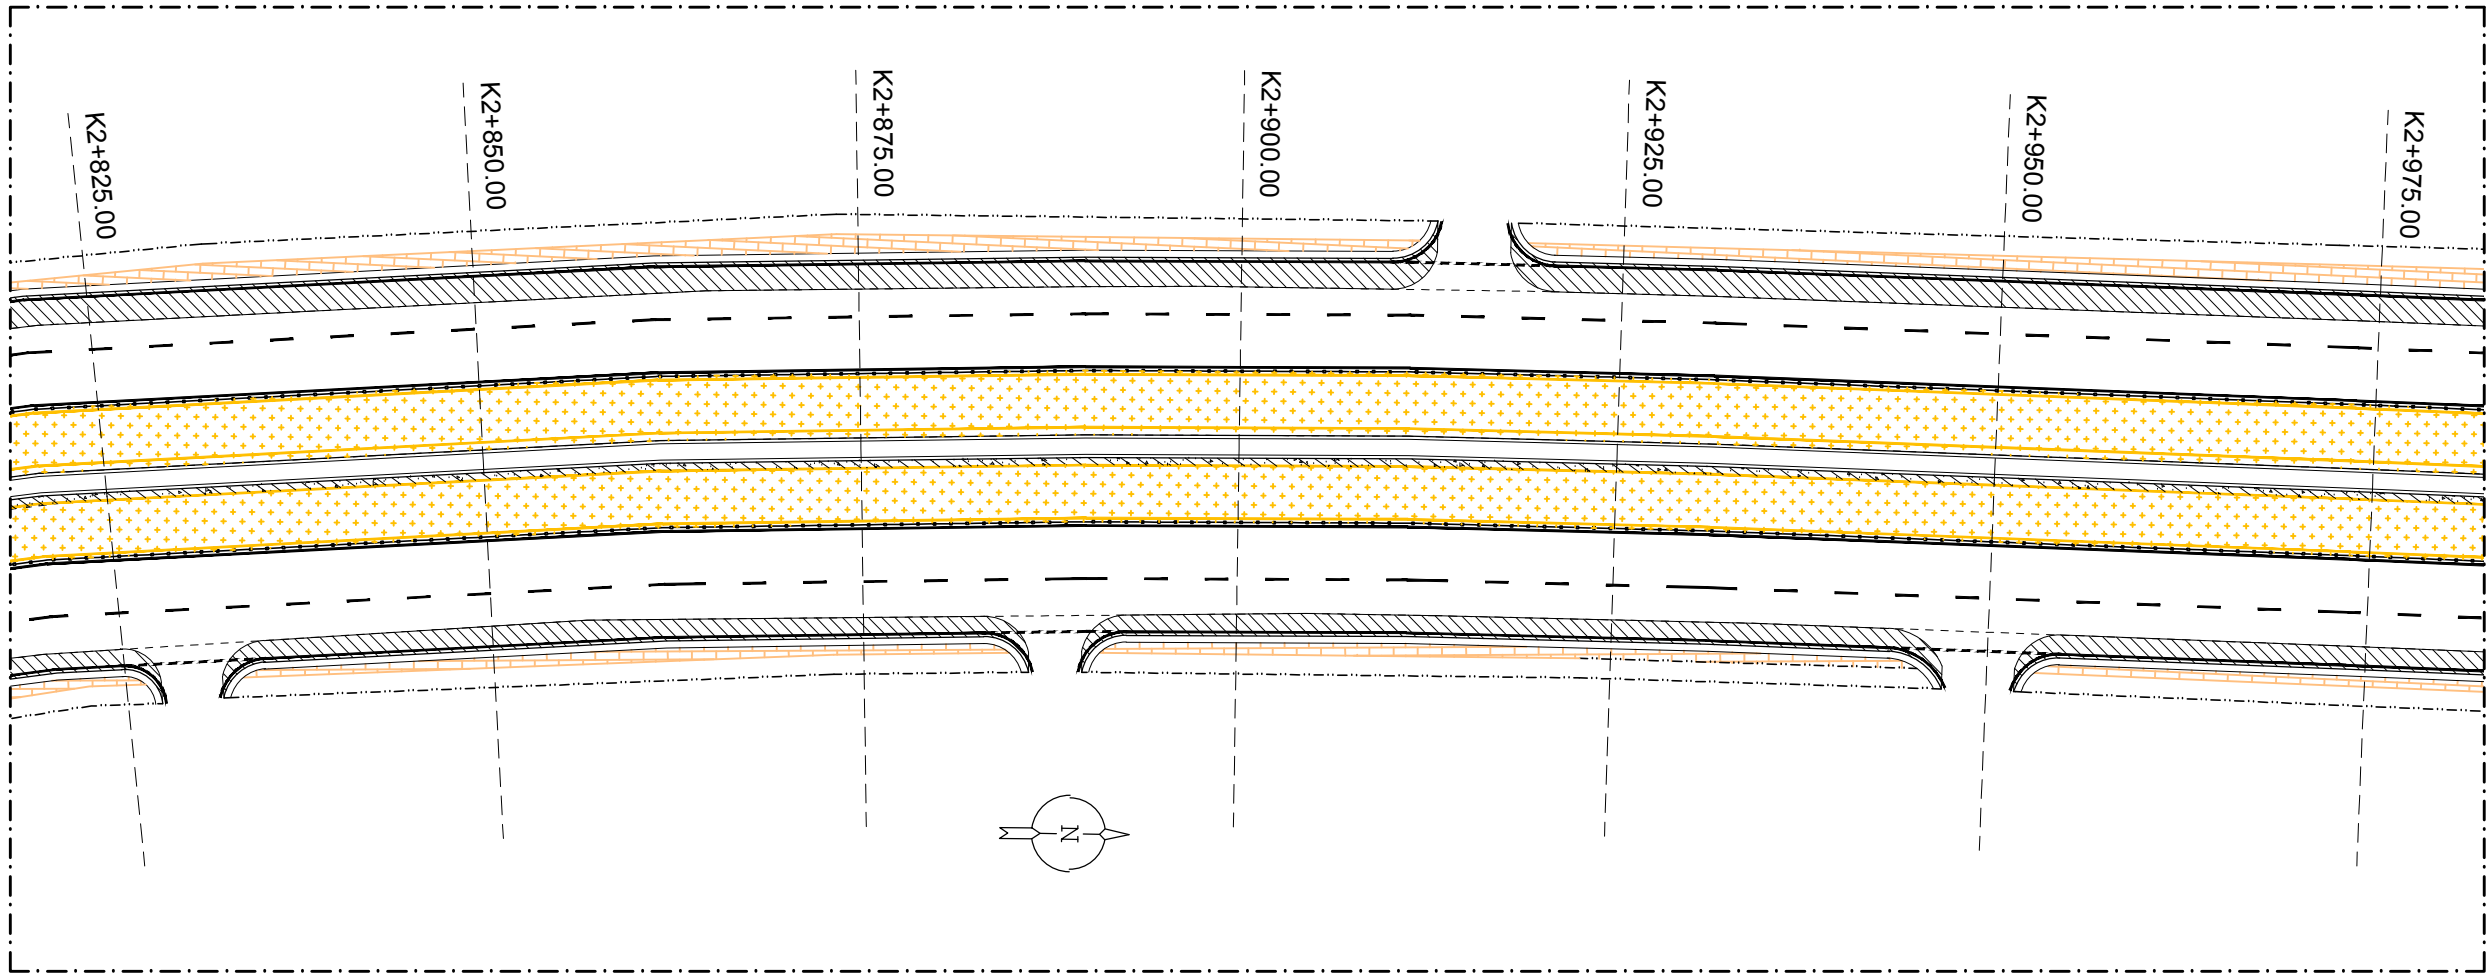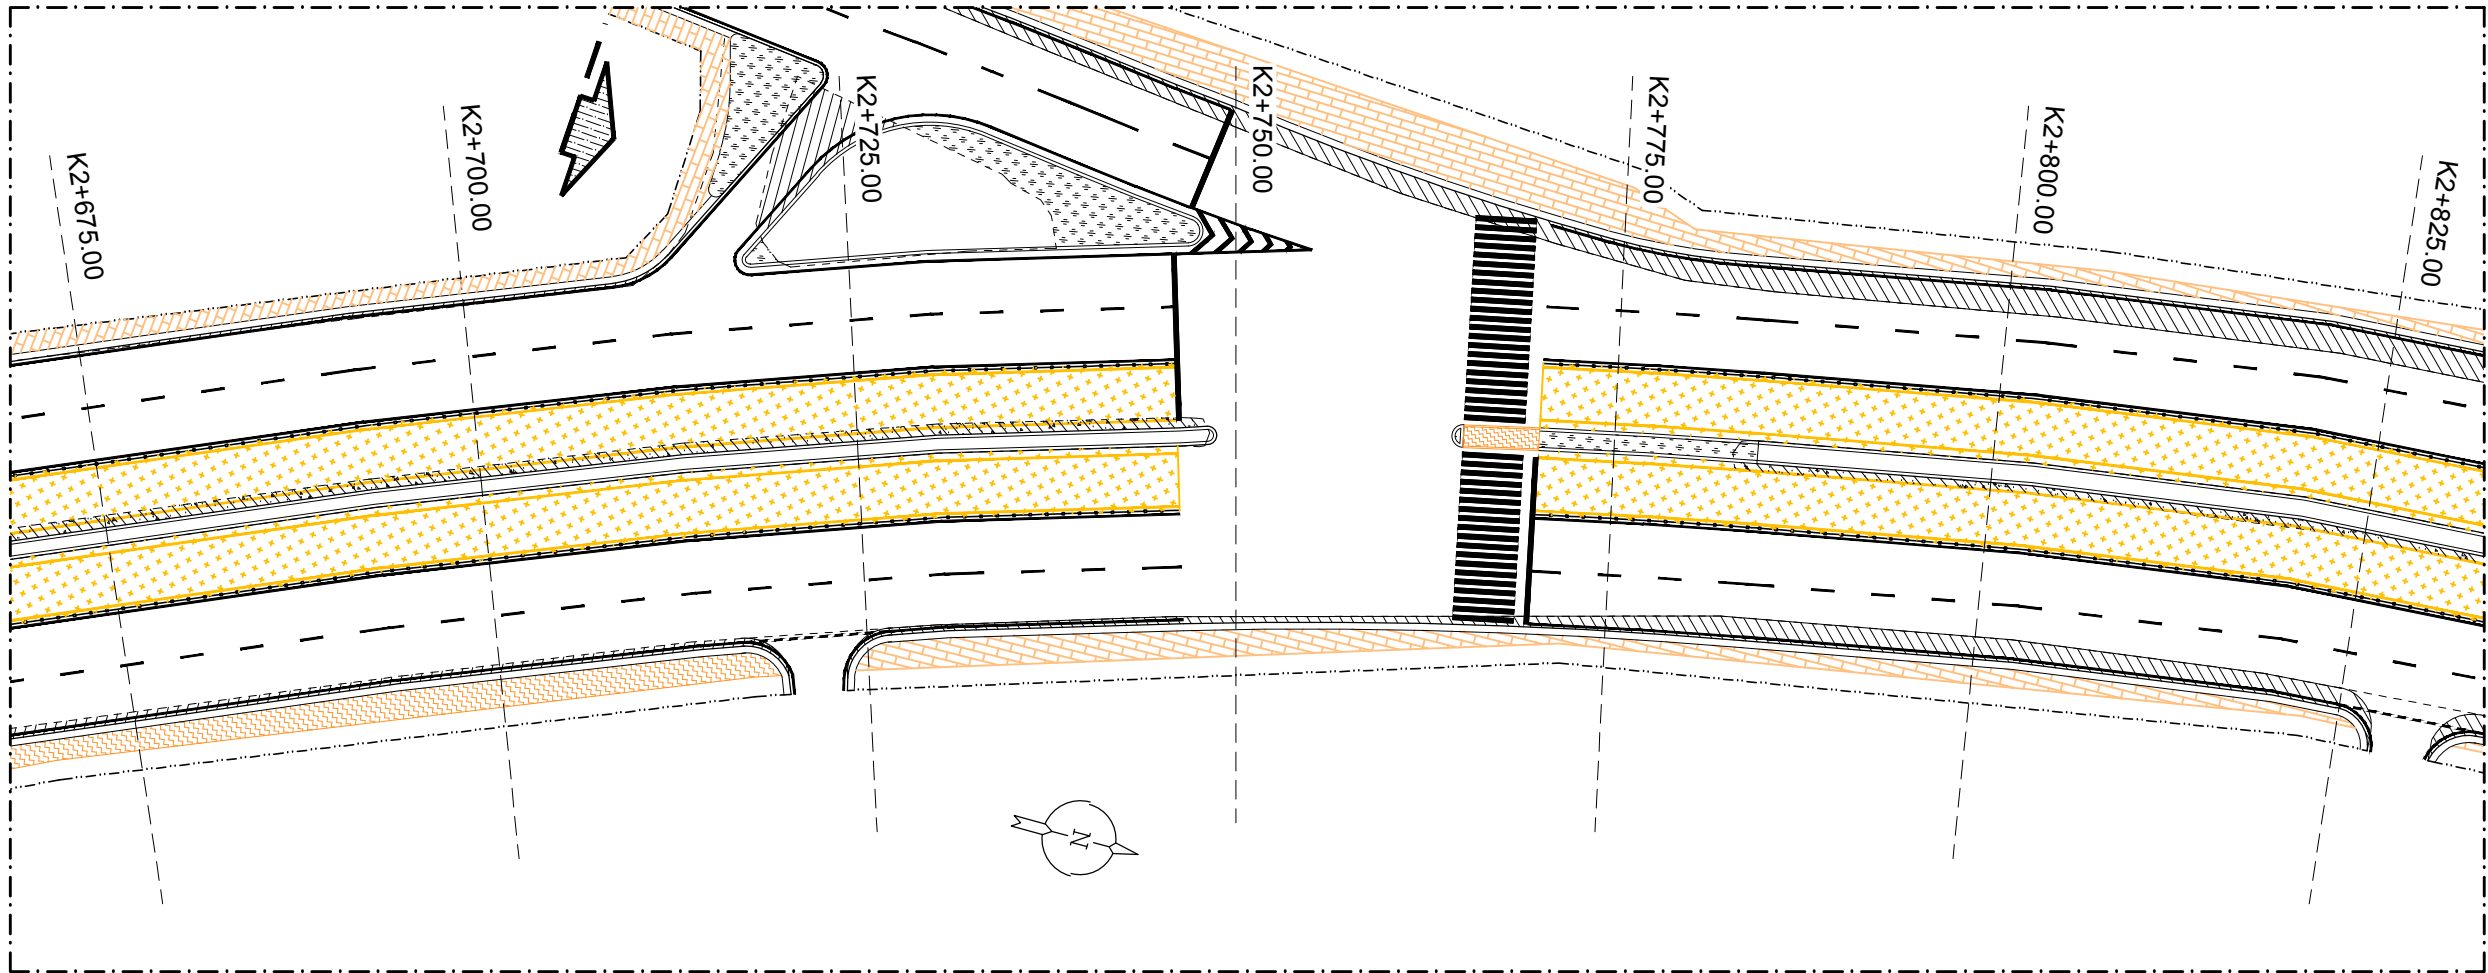

KETERANGAN

- | | | | |
|--|--|--|-------------------|
| | BRT Station | | Modified Sidewalk |
| | Modified Carriageway | | Landscape |
| | Platform Connection Passage | | Pohon Eksisting |
| | Modified Dedicated Lane | | |
| | Bus Parking Area | | |
| | Milling & Covering | | |
| | Milling & Covering of Slope Adjustment | | |
| | Repair of Surface Couse of Sidewalk | | |
| | Milling & Covering (Dedicated Lane) | | |

NAMA PEKERJAAN

PEMBANGUNAN BRT
METROPOLITAN MEBIDANG
PAKET FASILITAS JALUR ON
CORIDOR

PEMBERI TUGAS :



KEMENTRIAAAN PERHUBUNGAN
DIREKTORAT JENDERAL PERHUBUNGAN DARAT
DIREKTORAT ANGKUTAN JALAN

PPK

DISETUJUI & DIPERIKSA :

KONSULTAN SUPERVISI



.....

PENYEDIA JASA :



EKA RIZKY SUJONO
PROJECT MANAGER



		TTD.	TGL.
APPROVED			
CHECKED			
DRAWN			

SHOP DRAWING

NAMA GAMBAR :

LAYOUT BRT MEBIDANG
STA K2+675 S.D STA K2+975

REFERENCE :	STATUS	SKALA
RC10R-06	-	-
NOMOR GAMBAR :		
PP/INFRA1/226001/SD/LY/010	R.00	1 : 500

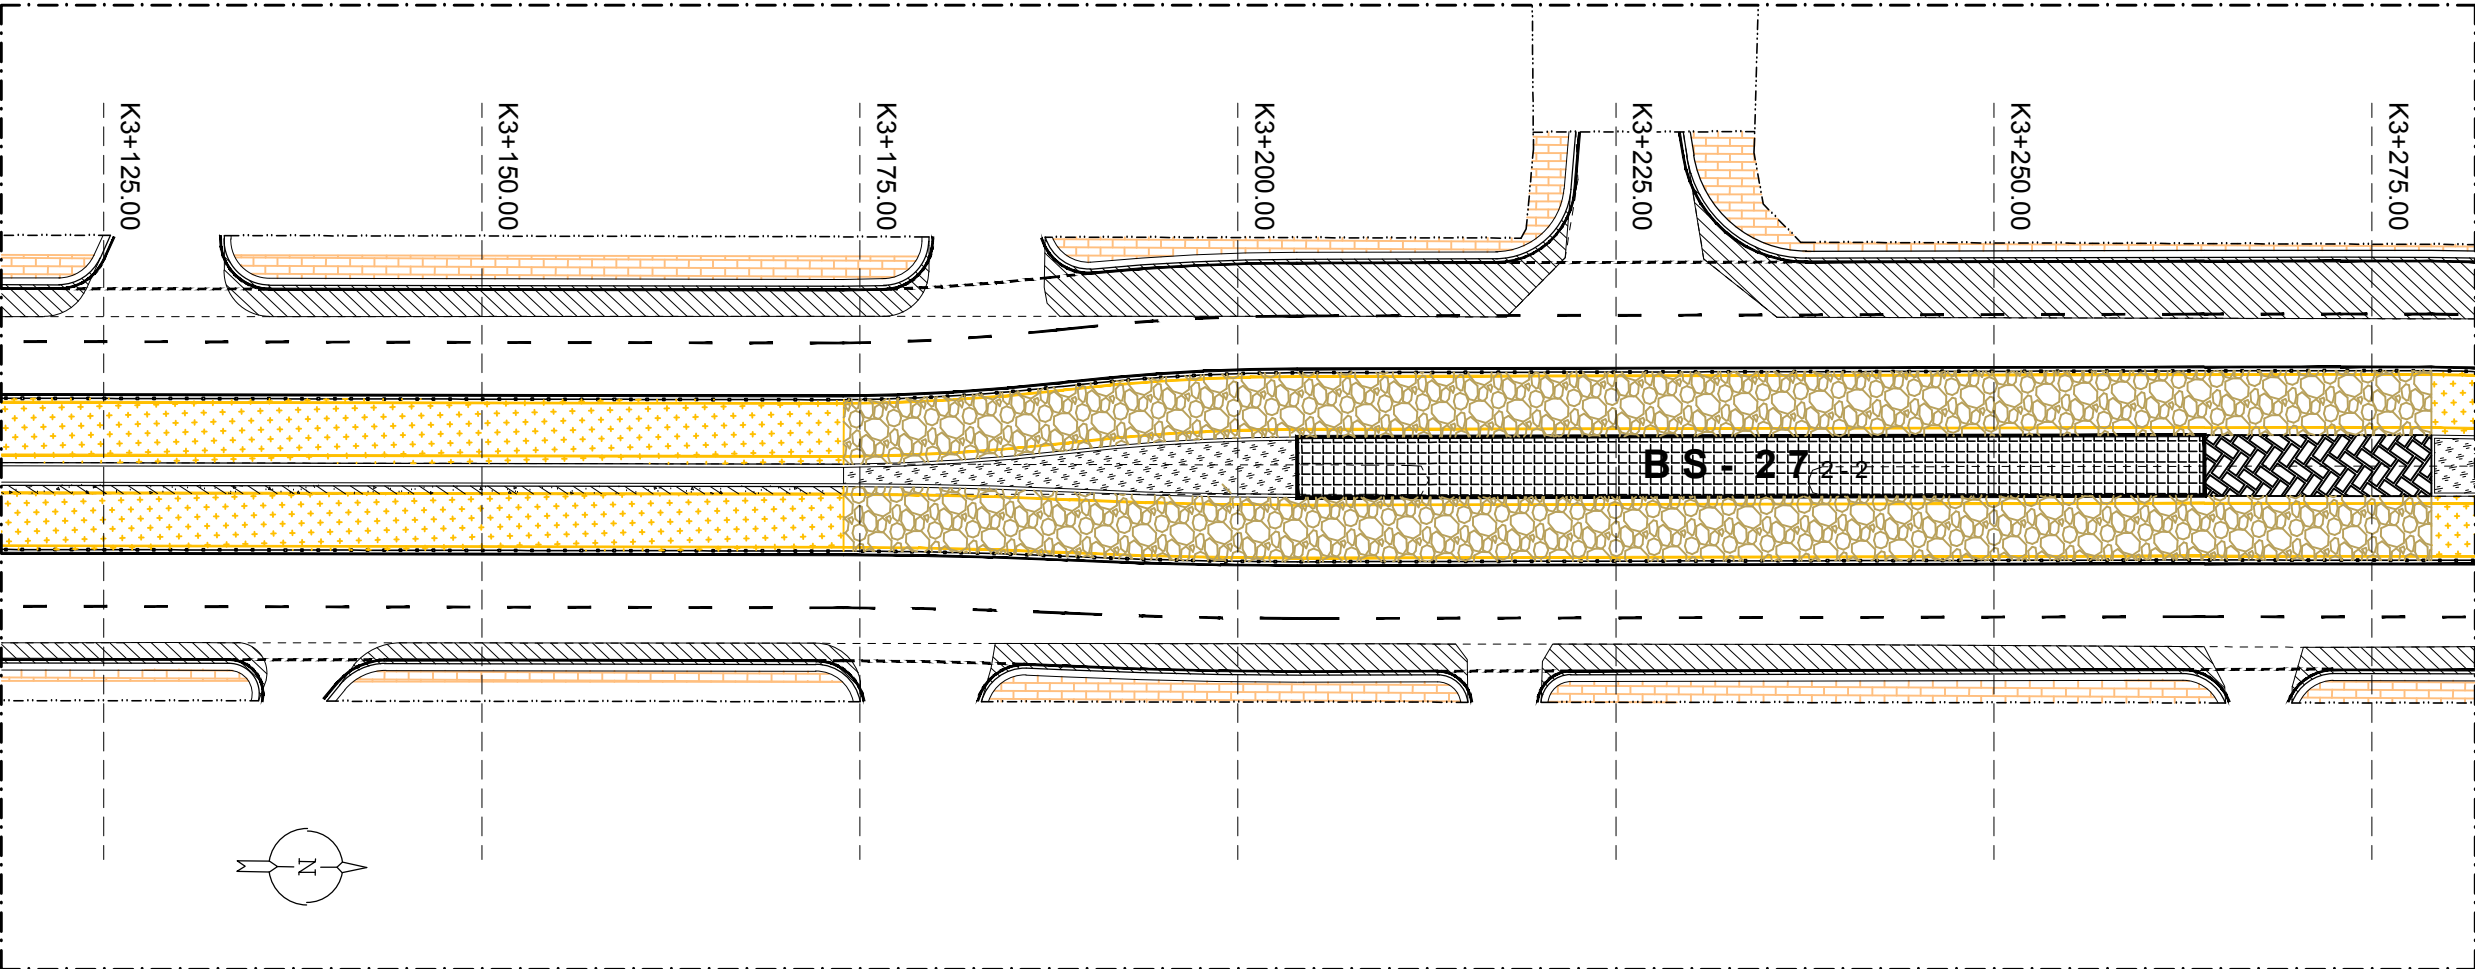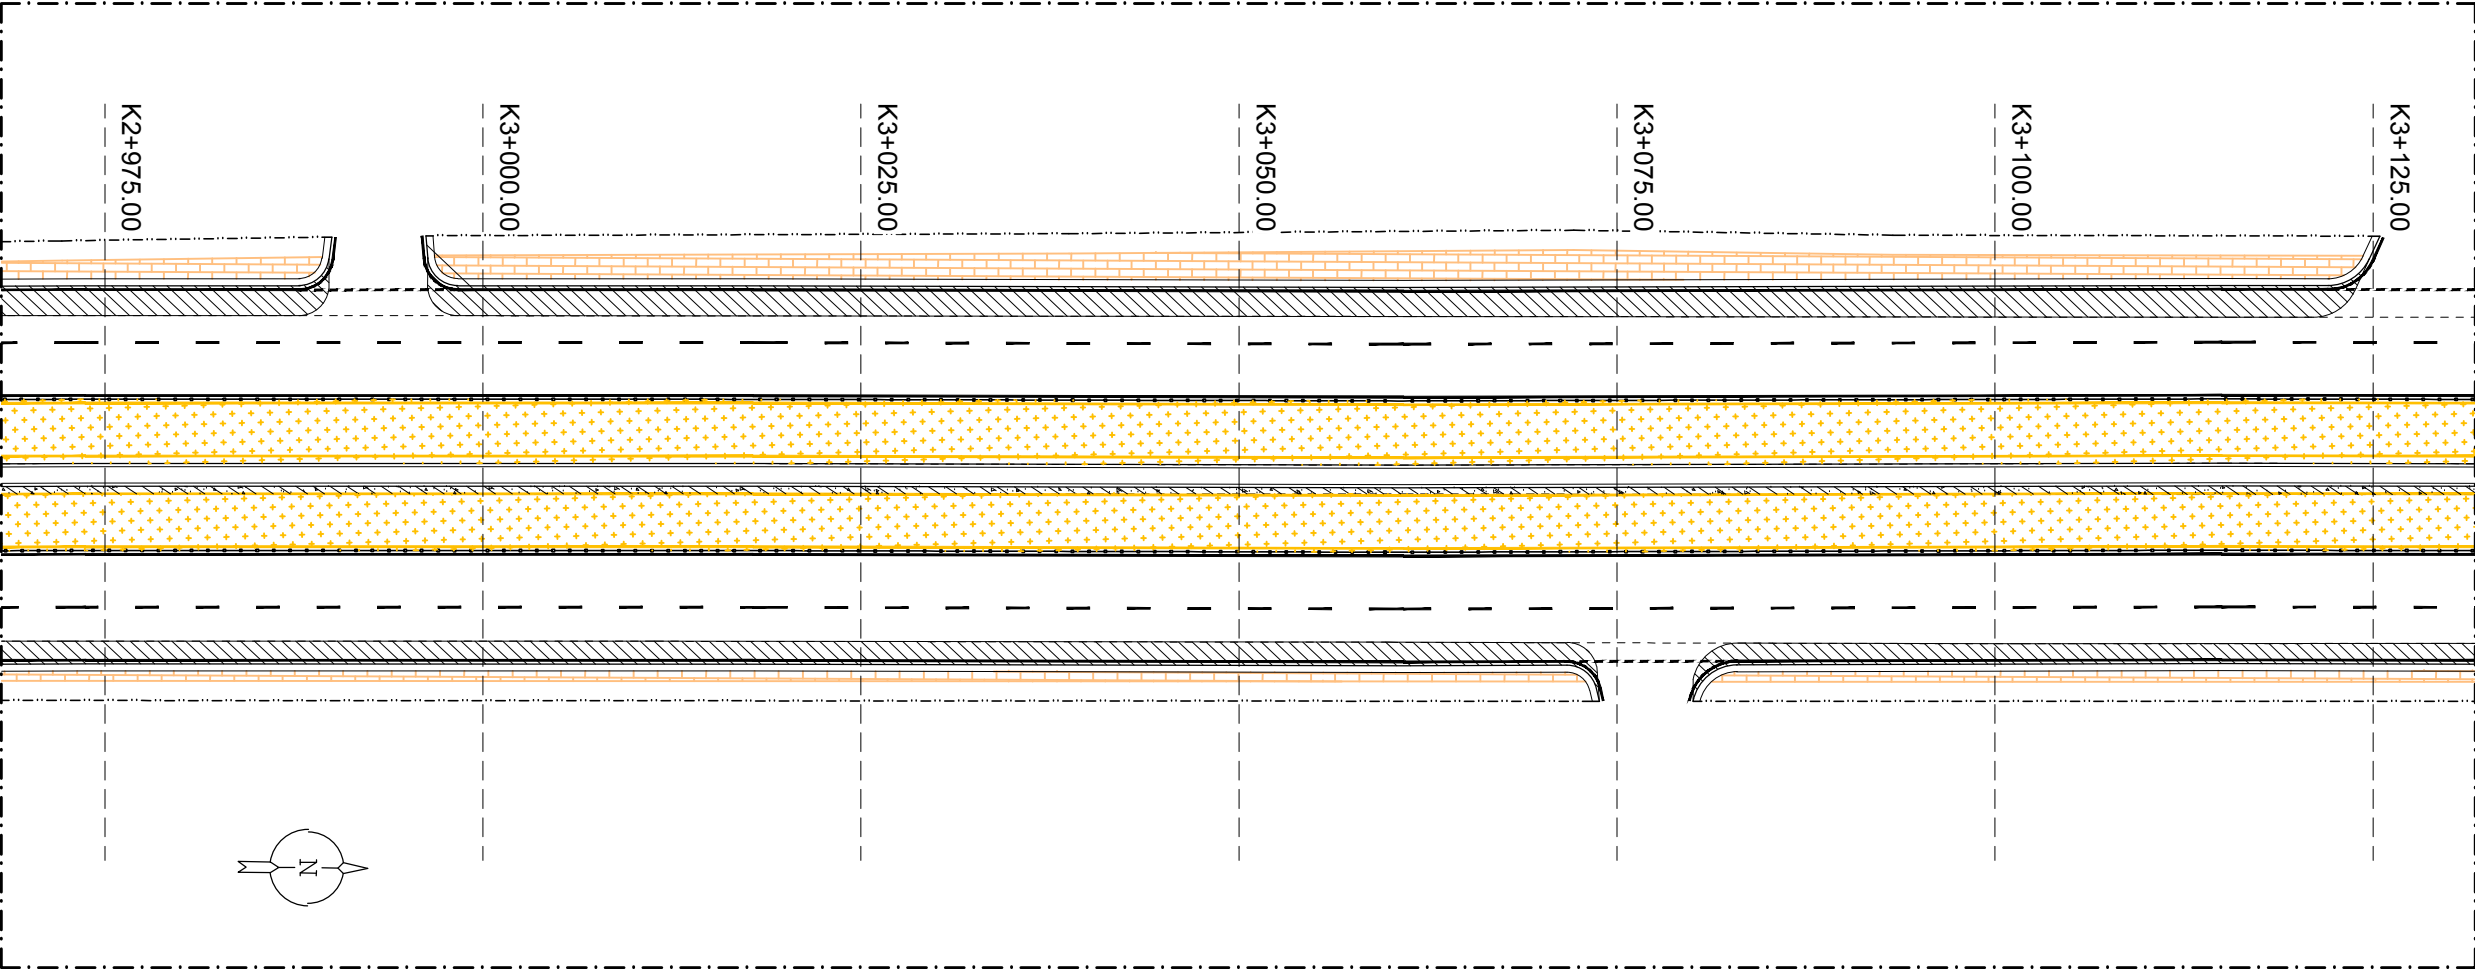

KETERANGAN

- | | | | |
|--|--|--|-------------------|
| | BRT Station | | Modified Sidewalk |
| | Modified Carriageway | | Landscape |
| | Platform Connection Passage | | Pohon Eksisting |
| | Modified Dedicated Lane | | |
| | Bus Parking Area | | |
| | Milling & Covering | | |
| | Milling & Covering of Slope Adjustment | | |
| | Repair of Surface Couese of Sidewalk | | |
| | Milling & Covering (Dedicated Lane) | | |

NAMA PEKERJAAN

PEMBANGUNAN BRT
METROPOLITAN MEBIDANG
PAKET FASILITAS JALUR ON
CORIDOR

PEMBERI TUGAS :



KEMENTRIAAAN PERHUBUNGAN
DIREKTORAT JENDERAL PERHUBUNGAN DARAT
DIREKTORAT ANGKUTAN JALAN

PPK

DISETUJUI & DIPERIKSA :

KONSULTAN SUPERVISI



PENYEDIA JASA :



EKA RIZKY SUJONO
PROJECT MANAGER



		TTD.	TGL.
APPROVED			
CHECKED			
DRAWN			

SHOP DRAWING

NAMA GAMBAR :

LAYOUT BRT MEBIDANG
STA K2+975 S.D STA K3+275

REFERENCE :	STATUS	SKALA
RC10R-06	-	-
NOMOR GAMBAR :		
PP/INFRA1/226001/SD/LY/011	R.00	1 : 500

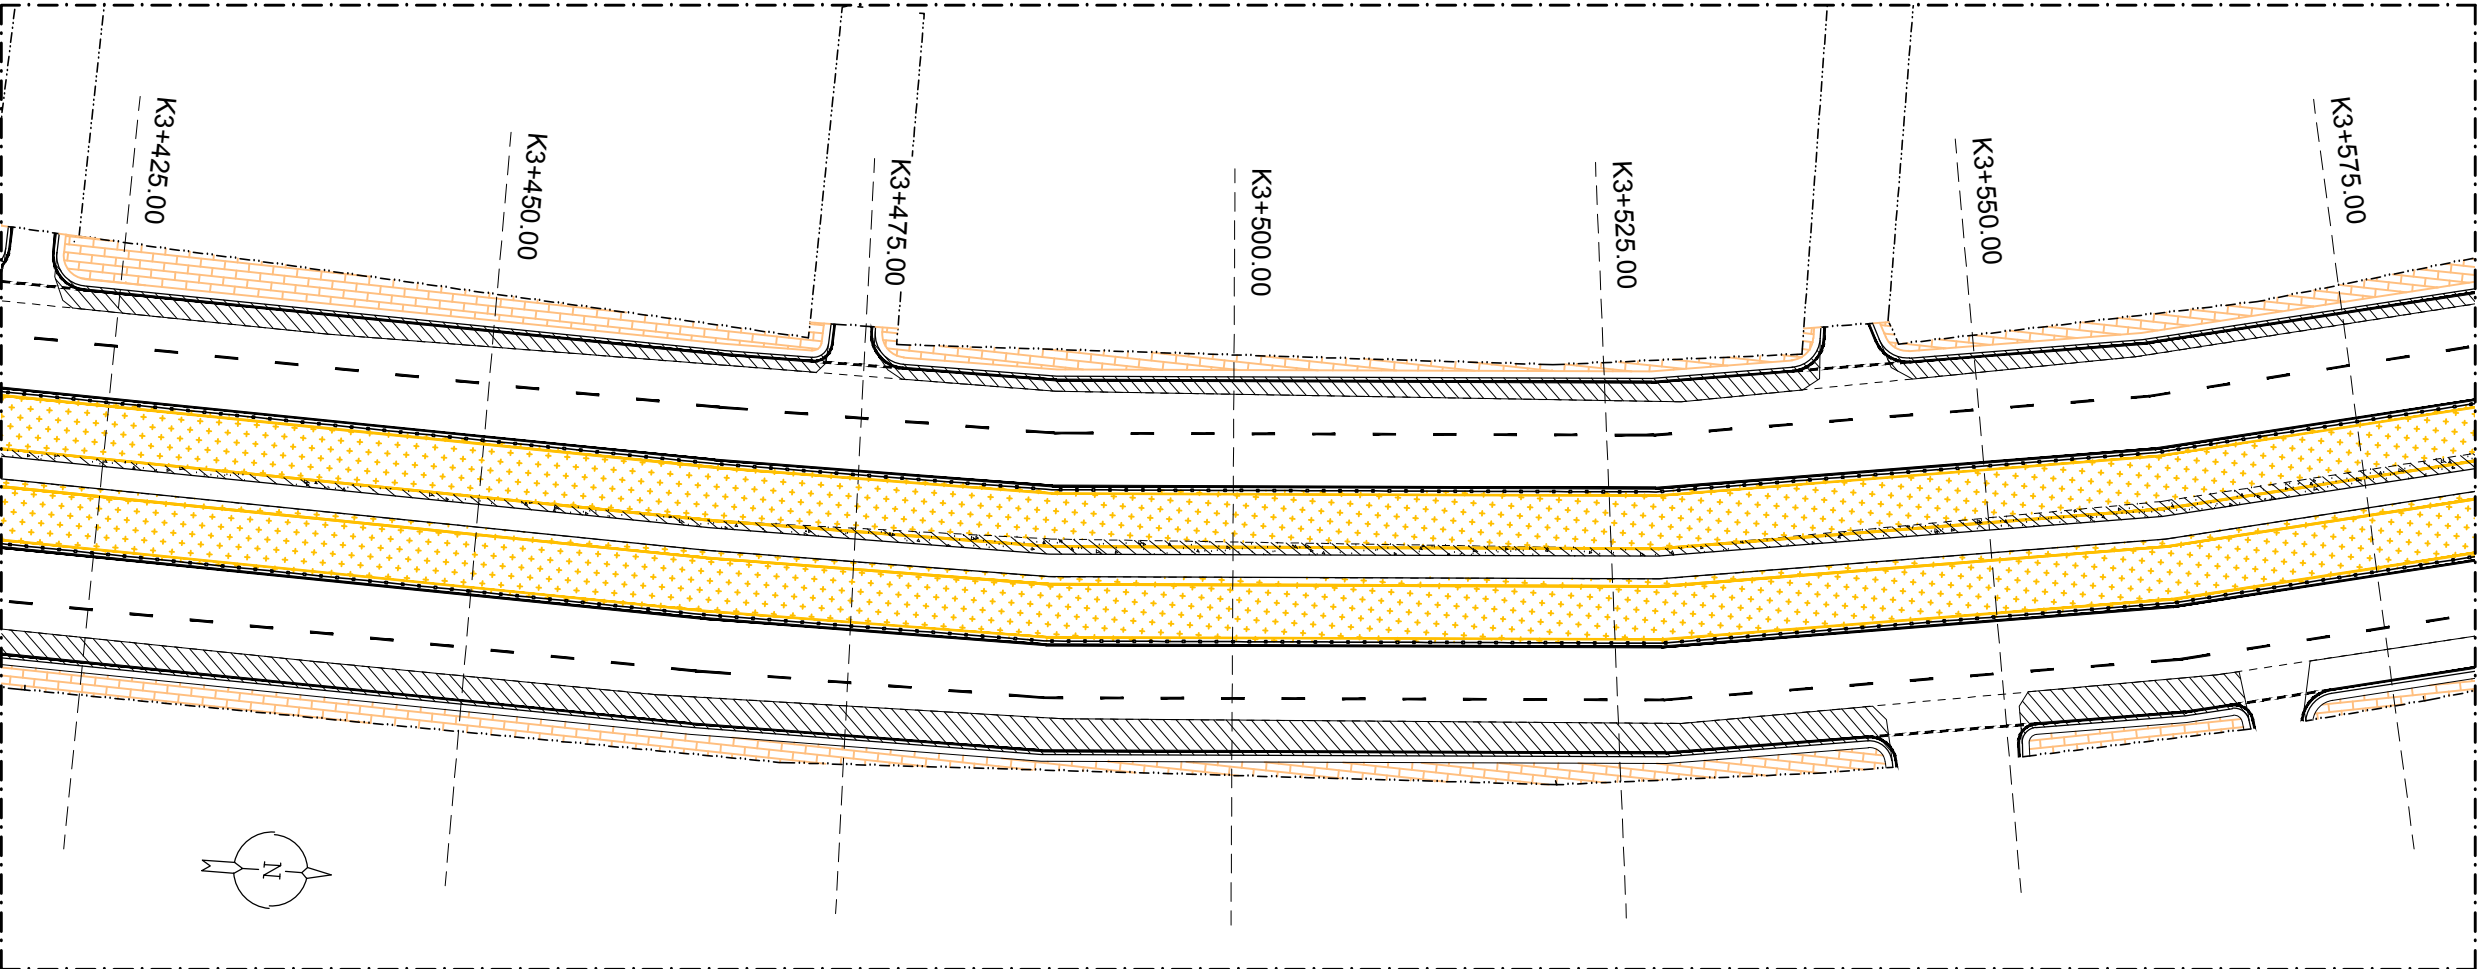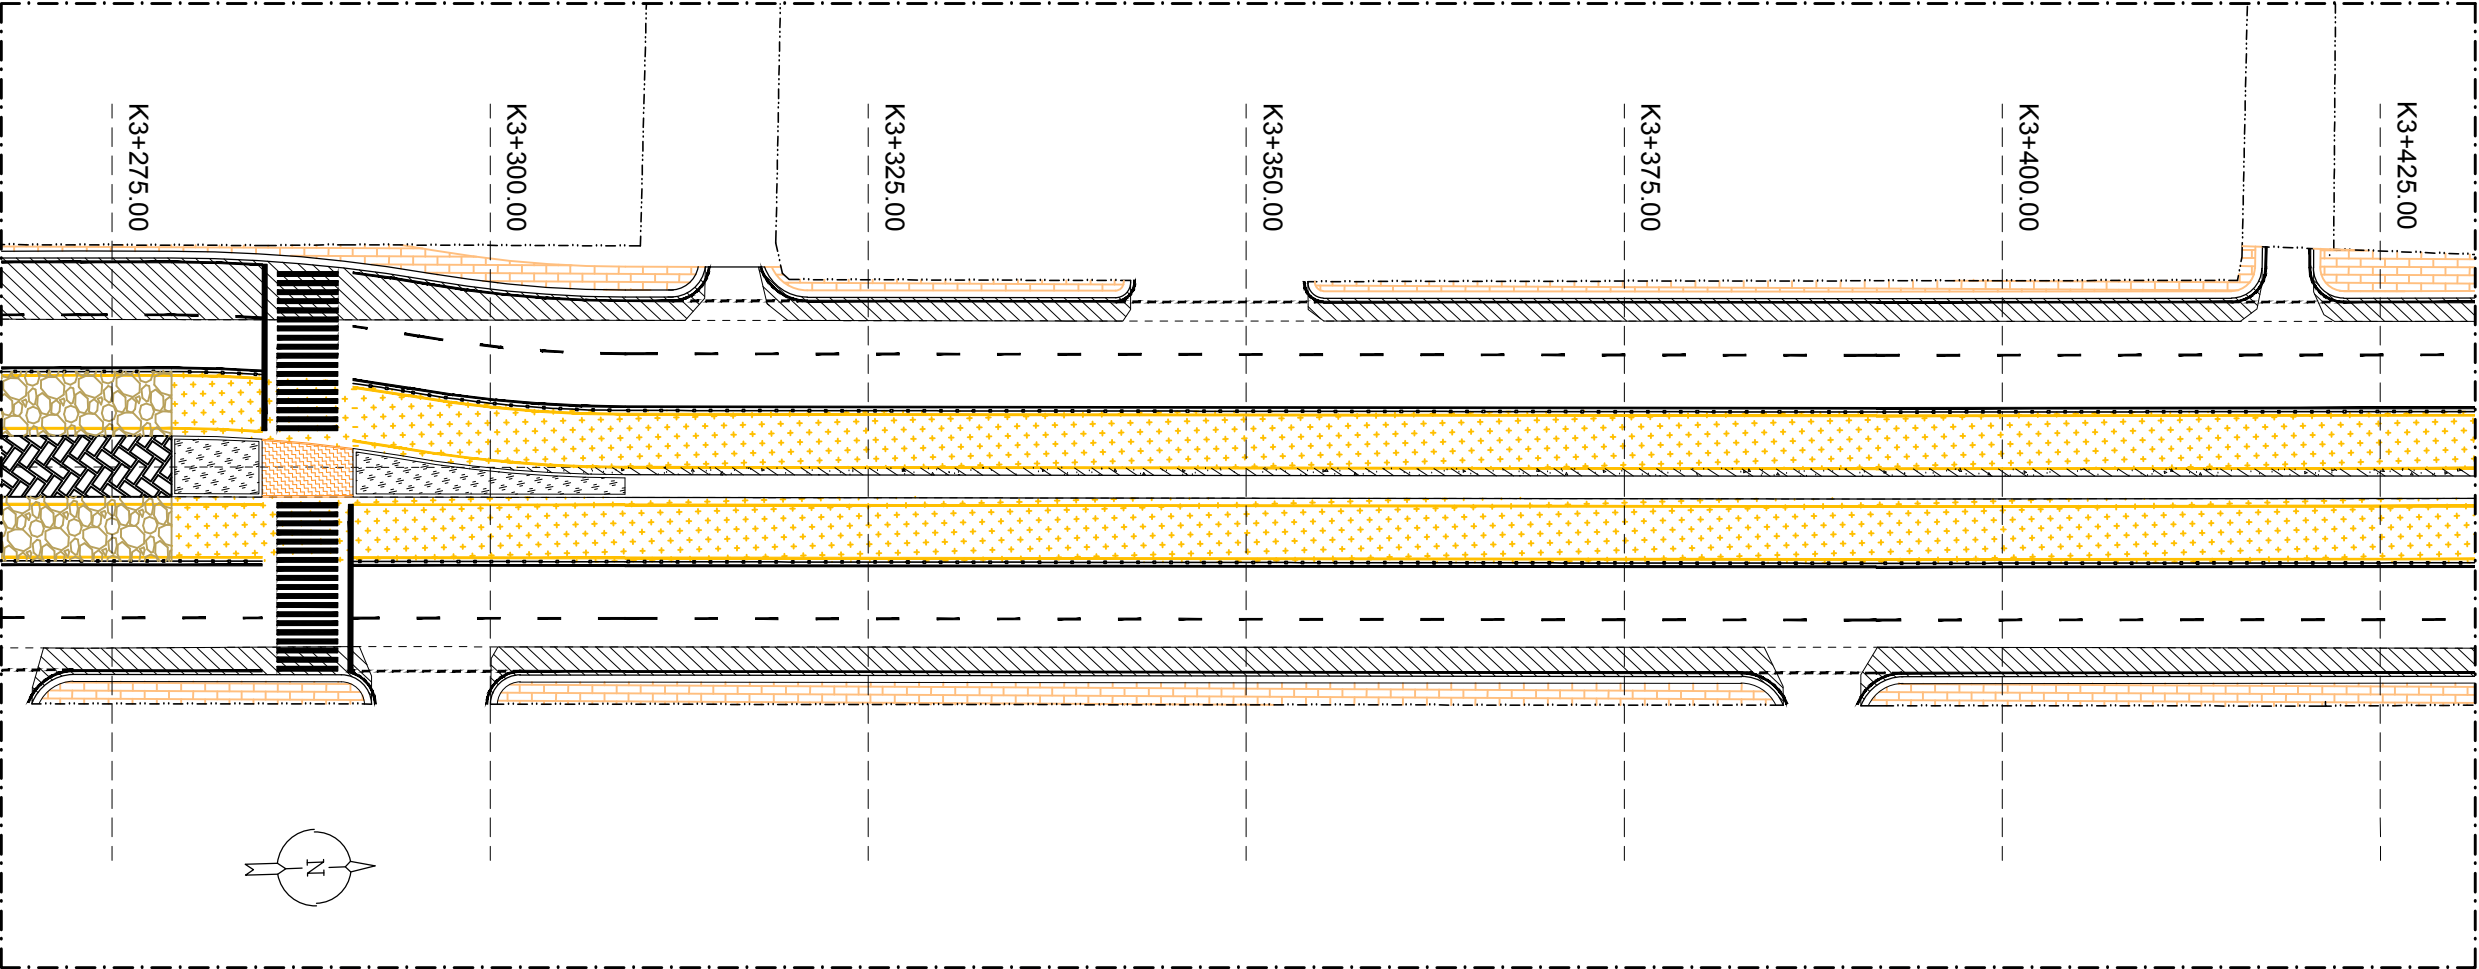

KETERANGAN

- | | | | |
|--|--|--|-------------------|
| | BRT Station | | Modified Sidewalk |
| | Modified Carriageway | | Landscape |
| | Platform Connection Passage | | Pohon Eksisting |
| | Modified Dedicated Lane | | |
| | Bus Parking Area | | |
| | Milling & Covering | | |
| | Milling & Covering of Slope Adjustment | | |
| | Repair of Surface Couse of Sidewalk | | |
| | Milling & Covering (Dedicated Lane) | | |

NAMA PEKERJAAN

PEMBANGUNAN BRT
METROPOLITAN MEBIDANG
PAKET FASILITAS JALUR ON
CORIDOR

PEMBERI TUGAS :



KEMENTRIAAN PERHUBUNGAN
DIREKTORAT JENDERAL PERHUBUNGAN DARAT
DIREKTORAT ANGKUTAN JALAN

PPK

DISETUJUI & DIPERIKSA :

KONSULTAN SUPERVISI



PENYEDIA JASA :



EKA RIZKY SUJONO
PROJECT MANAGER



		TTD.	TGL.
APPROVED			
CHECKED			
DRAWN			

SHOP DRAWING

NAMA GAMBAR :

LAYOUT BRT MEBIDANG
STA K3+275 S.D STA K3+575

REFERENCE :	STATUS	SKALA
RC10R-06	-	-
NOMOR GAMBAR :		
PP/INFRA1/226001/SD/LY/012	R.00	1 : 500

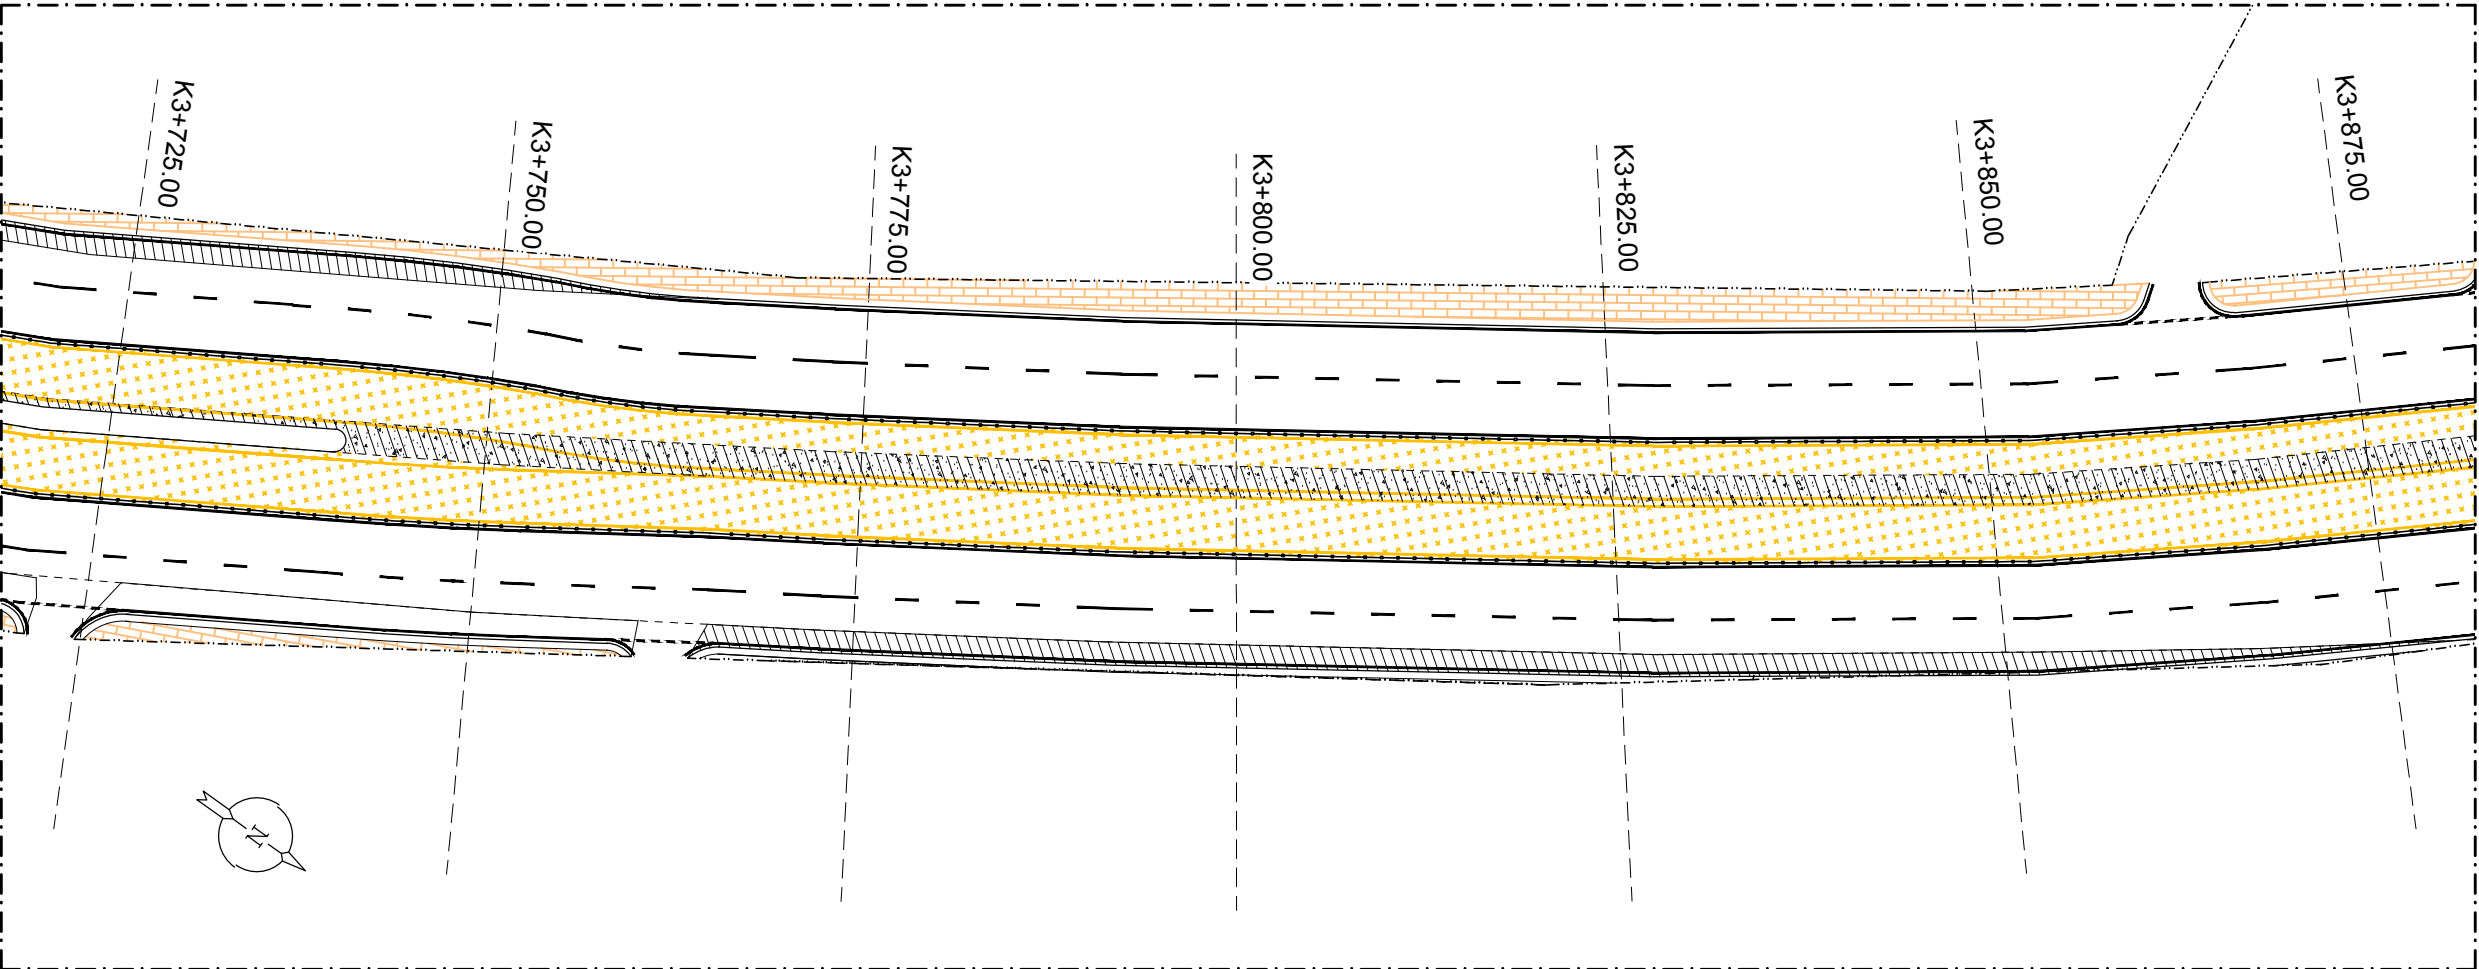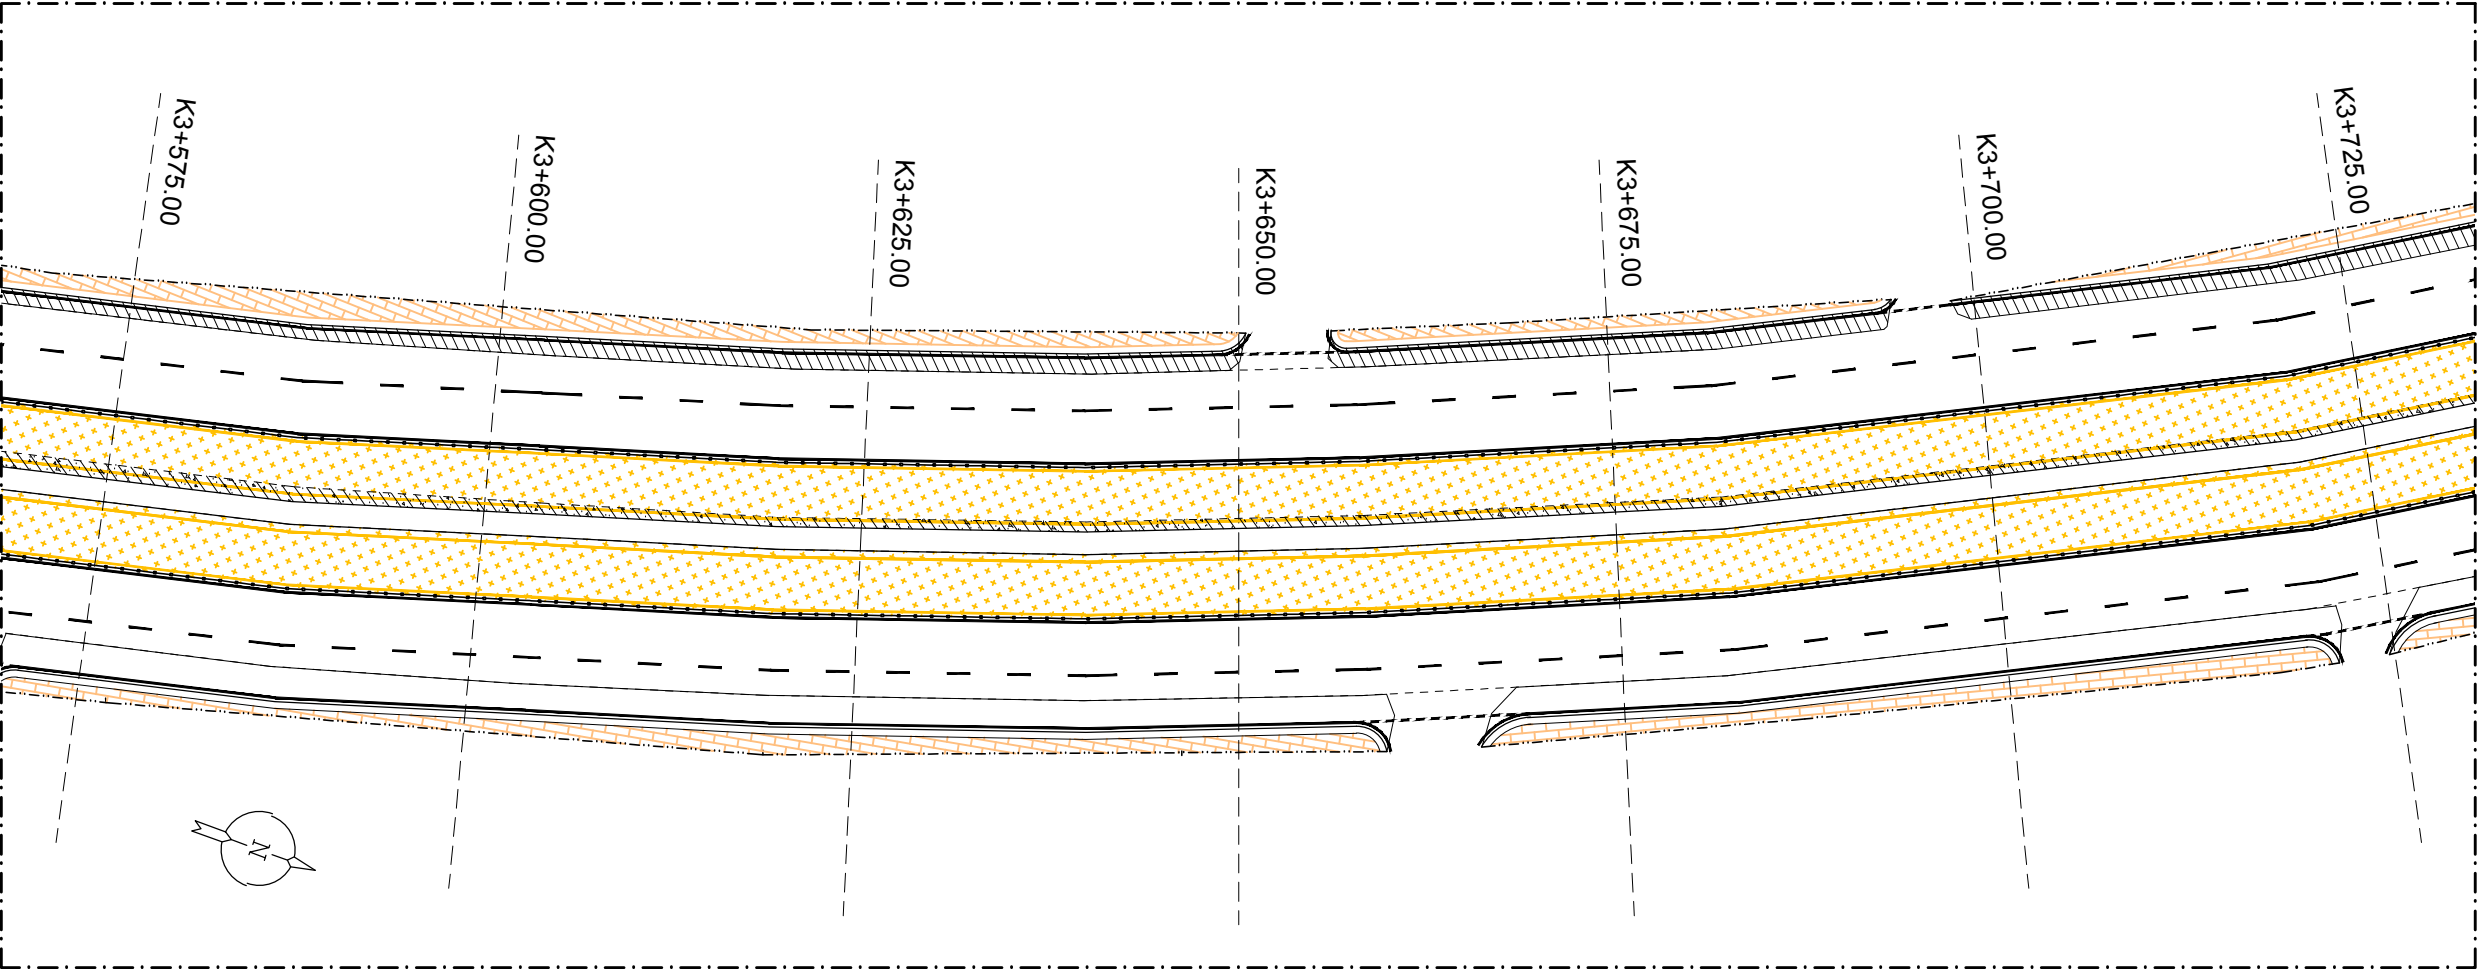

KETERANGAN

- | | | | |
|--|--|--|-------------------|
| | BRT Station | | Modified Sidewalk |
| | Modified Carriageway | | Landscape |
| | Platform Connection Passage | | Pohon Eksisting |
| | Modified Dedicated Lane | | |
| | Bus Parking Area | | |
| | Milling & Covering | | |
| | Milling & Covering of Slope Adjustment | | |
| | Repair of Surface Couse of Sidewalk | | |
| | Milling & Covering (Dedicated Lane) | | |

NAMA PEKERJAAN

PEMBANGUNAN BRT
METROPOLITAN MEBIDANG
PAKET FASILITAS JALUR ON
CORIDOR

PEMBERI TUGAS :



KEMENTRIAAN PERHUBUNGAN
DIREKTORAT JENDERAL PERHUBUNGAN DARAT
DIREKTORAT ANGKUTAN JALAN

PPK

DISETUJUI & DIPERIKSA :

KONSULTAN SUPERVISI



PENYEDIA JASA :



EKA RIZKY SUJONO
PROJECT MANAGER



		TTD.	TGL.
APPROVED			
CHECKED			
DRAWN			

SHOP DRAWING

NAMA GAMBAR :

LAYOUT BRT MEBIDANG
STA K3+575 S.D STA K3+875

REFERENCE :	STATUS	SKALA
RC10R-06	-	-
NOMOR GAMBAR :		
PP/INFRA1/226001/SD/LY/013	R.00	1 : 500

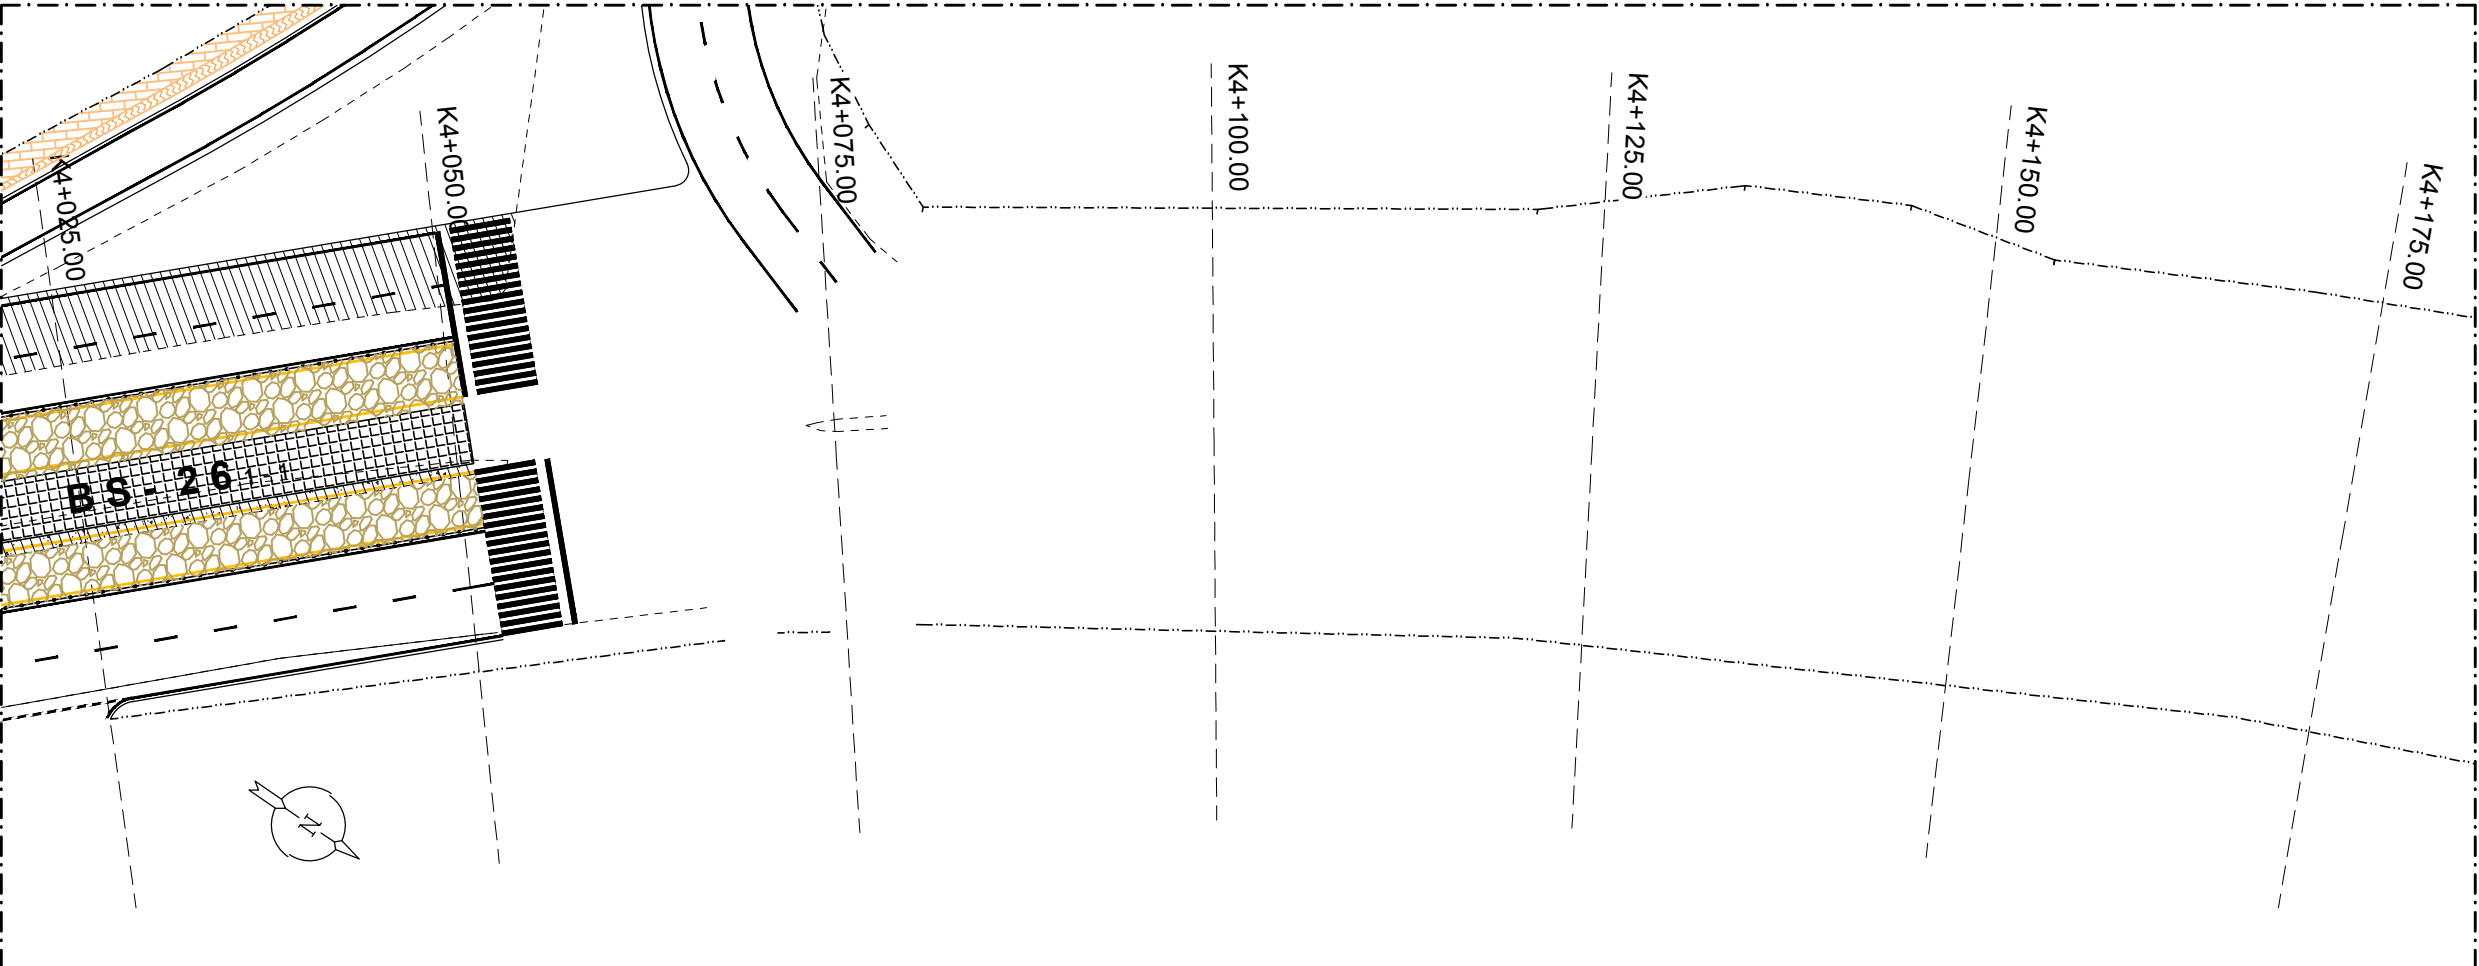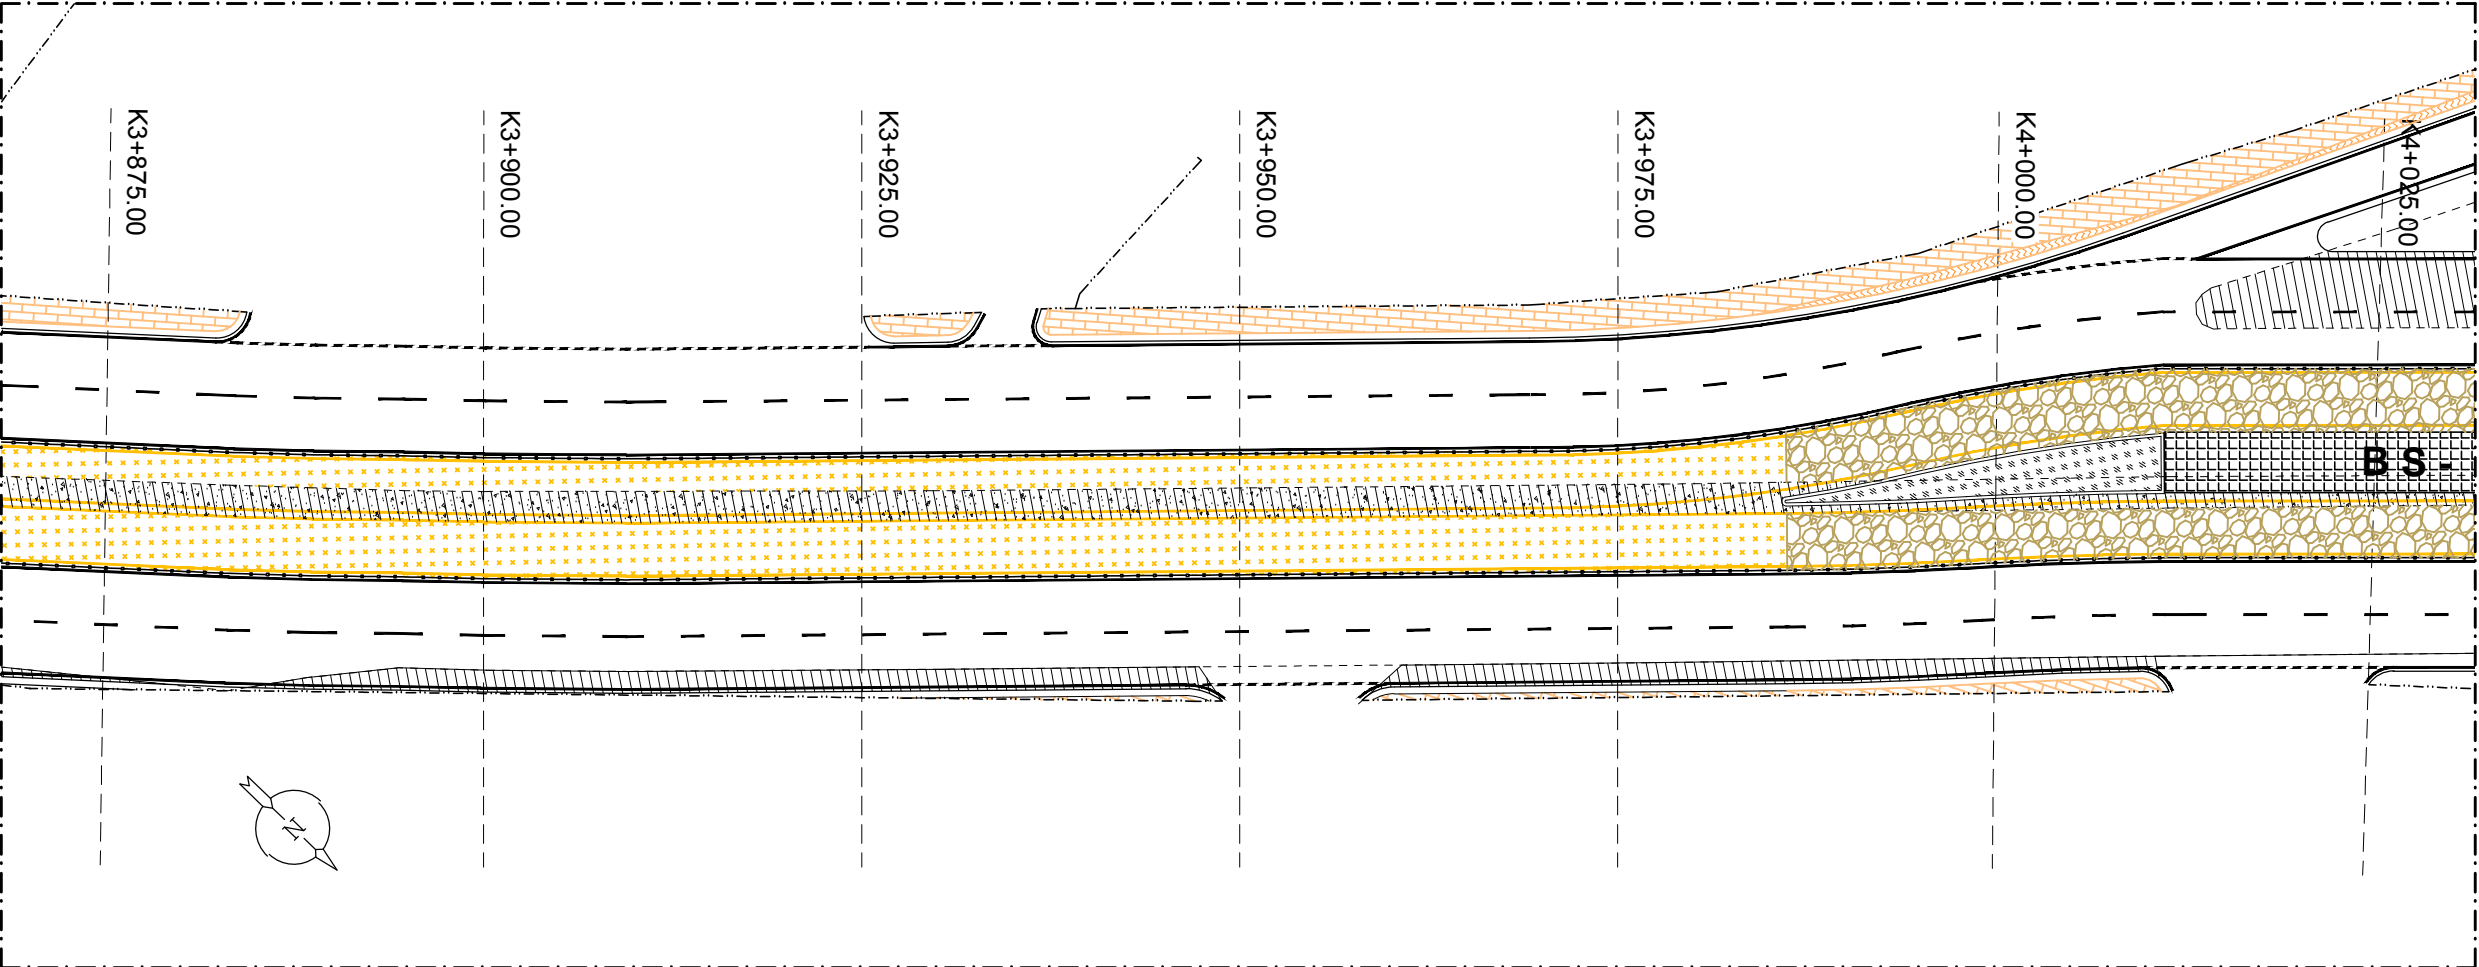

KETERANGAN

- | | | | |
|--|--|--|-------------------|
| | BRT Station | | Modified Sidewalk |
| | Modified Carriageway | | Landscape |
| | Platform Connection Passage | | Pohon Eksisting |
| | Modified Dedicated Lane | | |
| | Bus Parking Area | | |
| | Milling & Covering | | |
| | Milling & Covering of Slope Adjustment | | |
| | Repair of Surface Couse of Sidewalk | | |
| | Milling & Covering (Dedicated Lane) | | |

NAMA PEKERJAAN

PEMBANGUNAN BRT
METROPOLITAN MEBIDANG
PAKET FASILITAS JALUR ON
CORIDOR

PEMBERI TUGAS :



KEMENTRIAAAN PERHUBUNGAN
DIREKTORAT JENDERAL PERHUBUNGAN DARAT
DIREKTORAT ANGKUTAN JALAN

PPK

DISETUJUI & DIPERIKSA :

KONSULTAN SUPERVISI



PPK

PENYEDIA JASA :



EKA RIZKY SUJONO
PROJECT MANAGER

		TTD.	TGL.
APPROVED			
CHECKED			
DRAWN			

SHOP DRAWING

NAMA GAMBAR :

LAYOUT BRT MEBIDANG
STA K3+875 S.D STA K4+175

REFERENCE :	STATUS	SKALA
RC10R-06	-	-
NOMOR GAMBAR :		
PP/INFRA1/226001/SD/LY/015	R.00	1 : 500